DO NOT SCALE OFF THIS DRAWING UNLESS USING THE CORRECT PAGE SIZE AND SCALE, AS STATED BELOW.

THIS DRAWING IS BASED ON DIMENSIONAL SURVEY INFORMATION PROVIDED BY OTHERS. THE ARCHITECT CANNOT ACCEPT RESPONSIBILITY FOR THE ACCURACY OF THIS SURVEY INFORMATION.

ALL DIMENSIONS ARE SHOWN IN METRIC

THIS DRAWING REMAINS THE COPYRIGHT OF SIMON FOOTE ARCHITECTS

CDM Regulations 2015


⚠ Indicates significant Hazard or difficult to design precaution. Please refer to "Designer" Hazard Register for further information regarding mitigation of hazards.

CDM Requirements, require all projects to:


- Have workers with the right skills, knowledge, training and experience.
- Contractors providing appropriate supervision instruction and information.
- A written Construction Phase Plan.

NOTES

1. This information is issued for construction relevant only to the following package of information.
2. SFA
3. Check and confirm that the drawing is the most current issue/ revision.
4. Information noted 'in abeyance' or shown in an inverted cloud should not be used for construction.
5. This drawings is to be read in conjunction with the architectural specification.
6. This drawing is to be checked and any discrepancies highlighted to the designers immediately.
7. The drawing is to be read in conjunction with all relevant structural engineer's, Civil engineers and M&E consultants, and other specialists' details and architectural elements indicated on this drawing are for the purpose of design coordination only and not for construction.
8. All materials shall be fit for purposes fro which they are intended
9. the contractor shall take into account all necessary factors for the safe execution of the works and to the satisfaction of the Local Authority Building Inspector, Statutory Undertakers and Safety Executive, whether or not indicated on the drawing or in the specification.

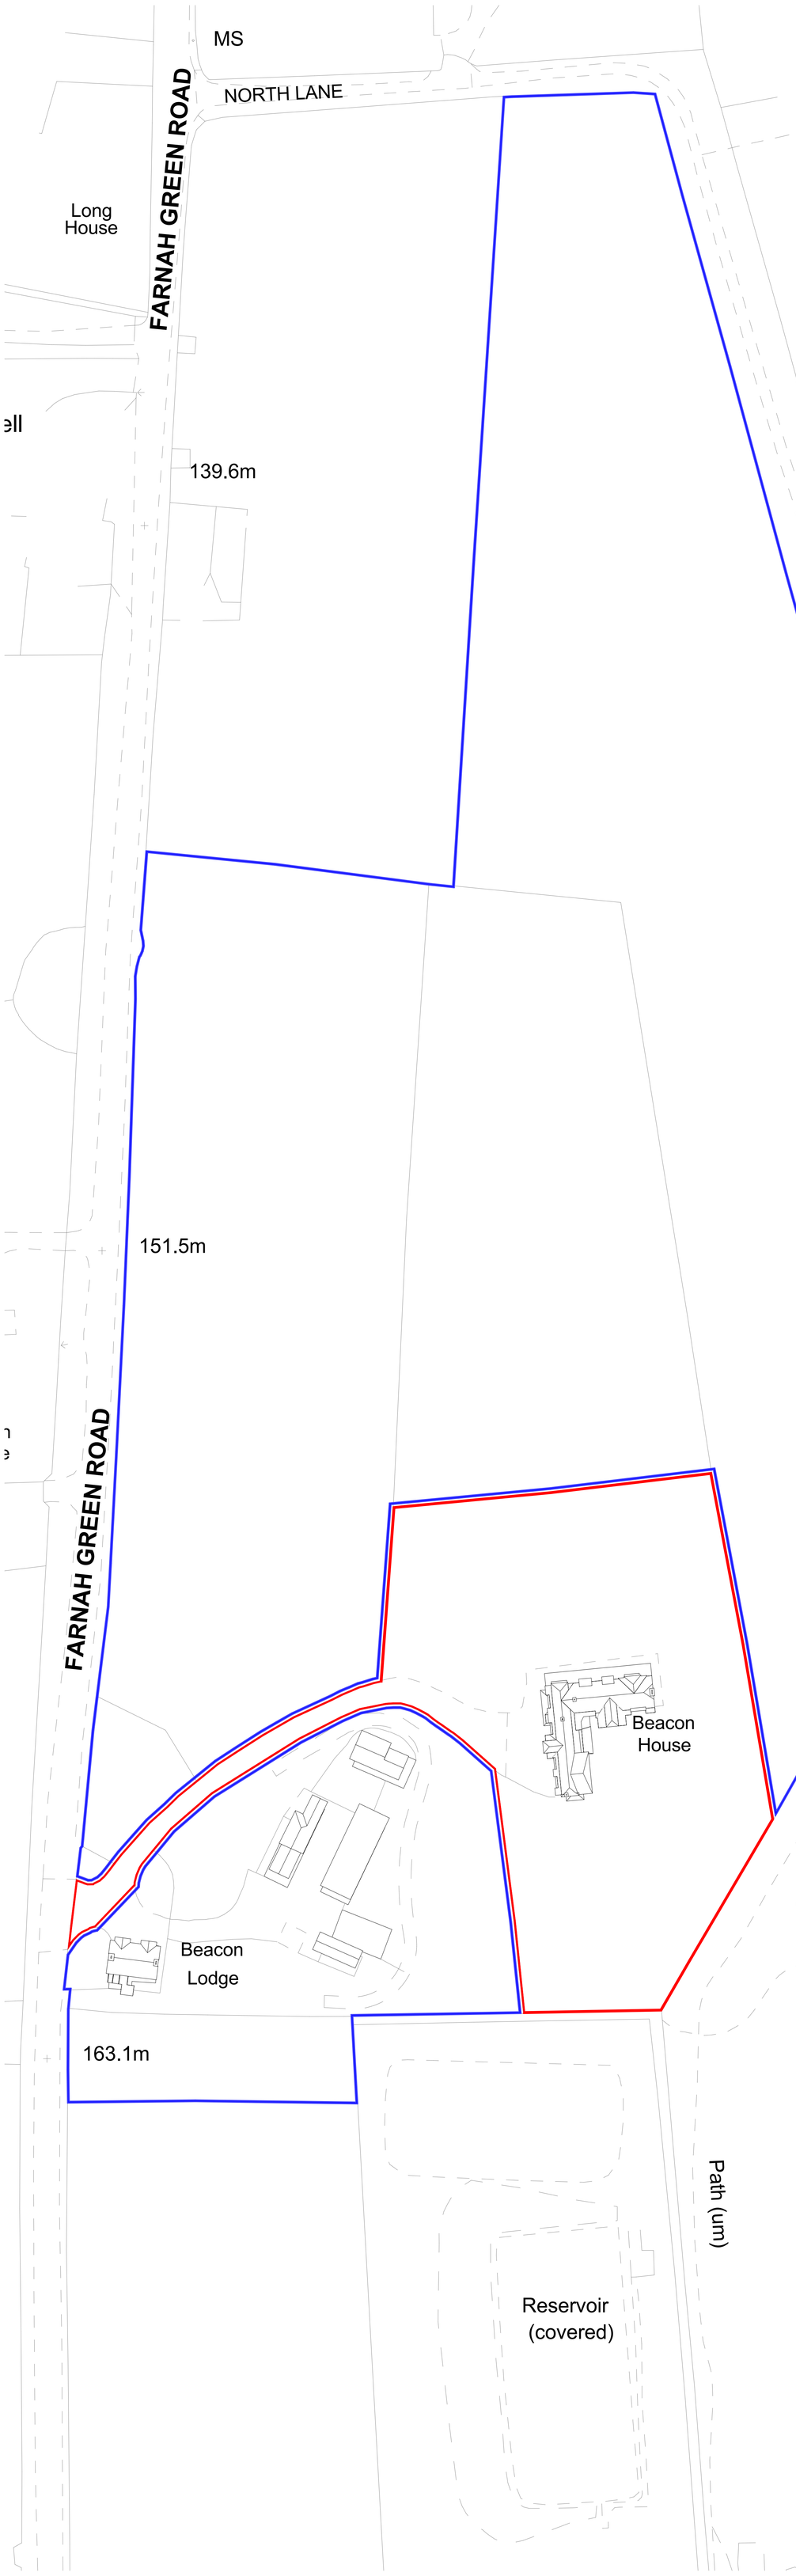

Existing Block Plan Scale 1 : 500

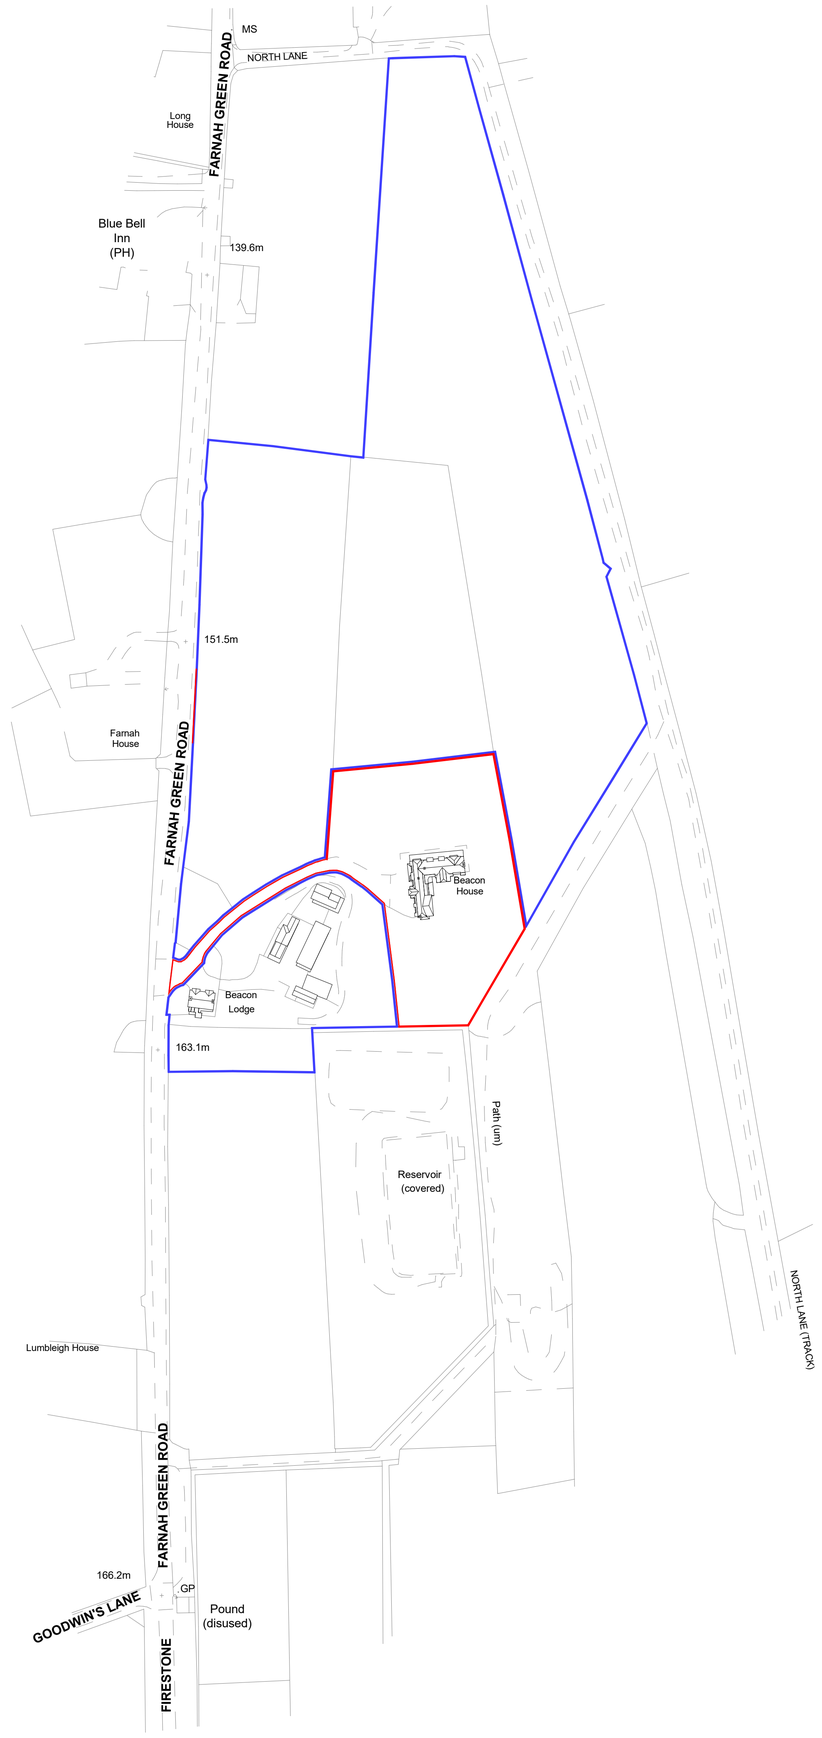

Existing Location Plan Scale1 : 1250

C	Property line amended	14/6/22
B	Property line amended	10/6/22
A	Property line amended	9/6/22

Rev. | Note | Date

SIMON FOOTE ARCHITECTS

74 Friar Gate
Derby
DE1 1FN

t: 01332 209178
e: studio@sfarchitects.co.uk
w: www.sfarchitects.co.uk

Project: Quarry View, Farnah Green Road, Farnah Green, DE56 2UP

Drawing Title: Existing Block and Location Plan

Scale: As indicated | Sheet: A0 | Drawn By: AF | Checked By: --

Date: Job No. 22/730/ | Drawing No. E04 | Revision C