


PROPOSED SITE BLOCK PLAN
SCALE 1:500


SCHEDULE OF ACCOMMODATION

2 BED TWO STOREY HOUSE (72sq m) = 16
3 BED TWO STOREY HOUSE (86sq m) = 14
4 BED TWO STOREY HOUSE (106sq m) = 4


TOTAL = 34 UNITS

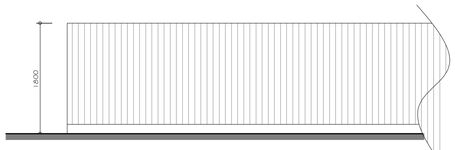


Front Elevation - 1.8m high close boarded fence
Scale 1:50

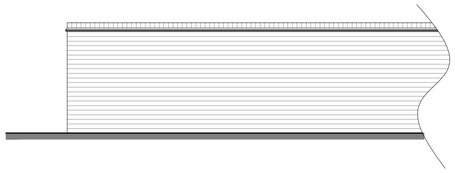


Front Elevation - 1.8m high brick screen wall
Scale 1:50

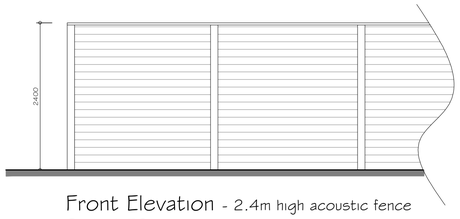


Front Elevation - 2.4m high acoustic fence
Scale 1:50

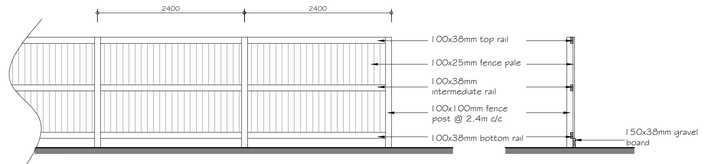

Rear Elevation - 1.8m high close boarded fence
Scale 1:50

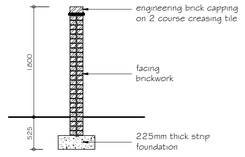

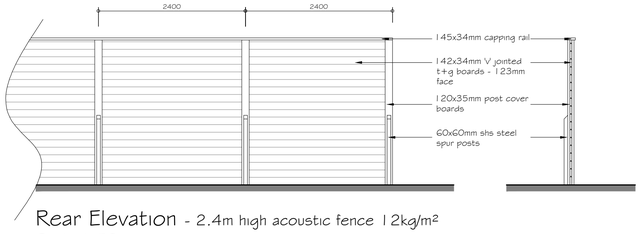

Rear Elevation - 2.4m high acoustic fence 12kg/m²
Scale 1:50

SITE PLAN LEGEND

- retaining wall - height varies
- sw - 1.8m high screen wall
- cb - 1.8m high close boarded fence
  *all dividing fences between plots to be 1.8m high close boarded fencing
- acoustic fence - 2.4m high
- marshalls tegular block paving
- tarmacadam roads
- pre cast concrete paving slabs
- existing tree planting to be retained
- proposed tree planting
- proposed shrub planting

N

1:50 1m 2m 3m 4m 5m
1:100 2m 4m 6m 8m 10m
1:200 5m 10m 15m 20m
1:500 10m 20m 30m 40m 50m

REVISIONS

A	20-04-22	schedule of accommodation added to drawing

PAUL GAUGHAN BUILDING CONSULTANTS
Unit E14, Langham Park Industrial Estate, Lows Lane
Stanton by Dale, Ilkeston DE7 4RJ
Phone 0115 9324010
E-mail: info@paul-gaughan.co.uk
Web: www.paul-gaughan.co.uk

CLIENT
.

LOCATION
Canlin Casting Limited, 1 Eastview Terrace, Langley Mill, Nottingham NG16 4DF

PROJECT
Proposed Residential Development

TITLE
Proposed Site Block Plan

PAPER SIZE	SCALE	DATE
ISO A1 (594.00 x 841.00 MM)	1:500	Mar 2022

DRAWING NUMBER DB/DC/13/07/02
REVISION A

Scales are correct at time of plotting however please note that distortion can occur during copying. This drawing is copyright and may not be altered, traced, photographed, electronically copied or used for any purpose other than for which it is issued, without written permission from Mr. Gaughan.
Check all dimensions on site. Any discrepancies should be reported to the designer before works proceed. Hatching is a representation of materials only.