


EXISTING TOPOGRAPHICAL SURVEY

SCALE 1:500

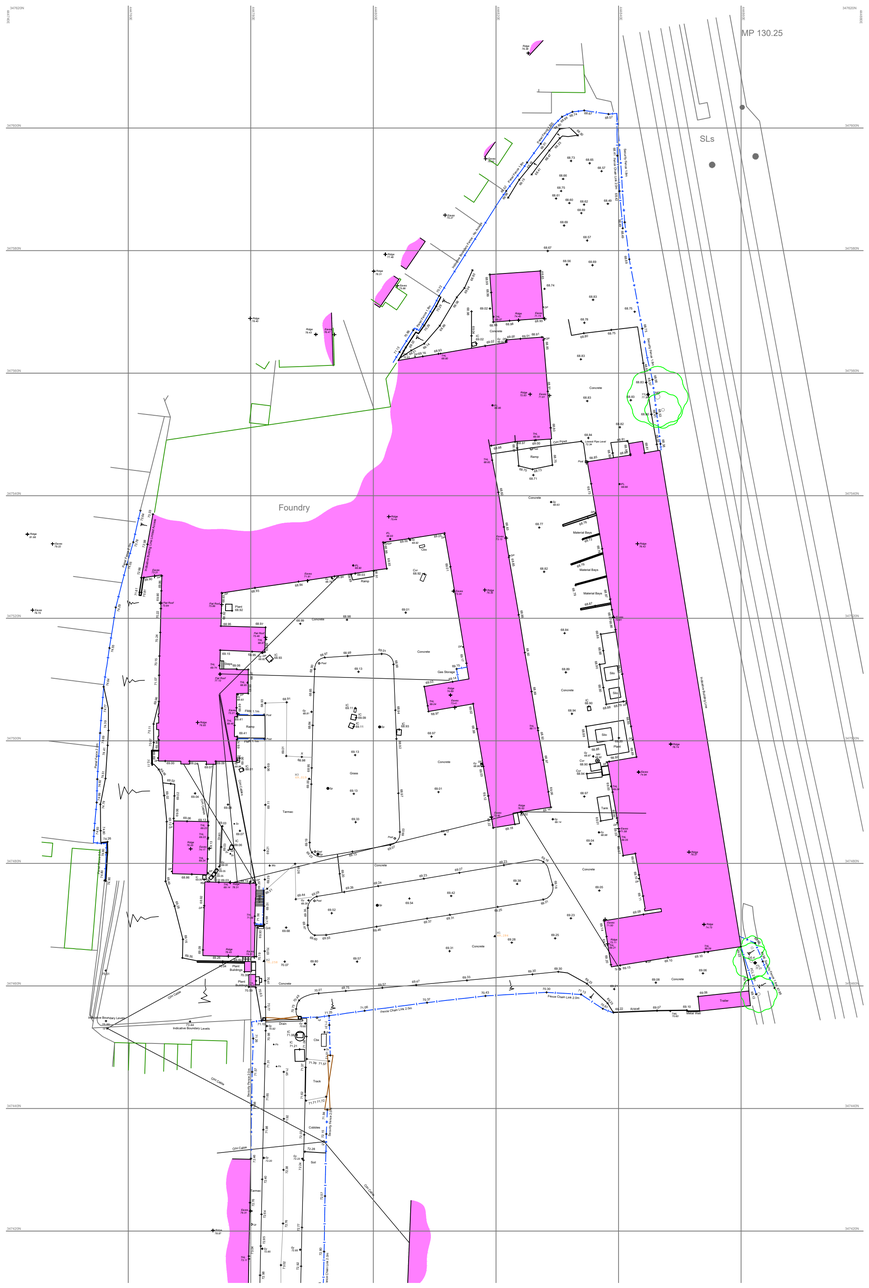

1:50 1m 2m 3m 4m 5m
1:100 2m 4m 6m 8m 10m
1:200 5m 10m 15m 20m
1:500 10m 20m 30m 40m 50m

REVISIONS

PAUL GAUGHAN
BUILDING CONSULTANTS

Unit E14, Langham Park Industrial Estate, Lows Lane
Stanton by Dale, Ilkeston DE7 4RJ
Phone 0115 9324010
E-mail: info@paul-gaughan.co.uk
Web: www.paul-gaughan.co.uk

CLIENT
.

LOCATION
Canlin Casting Limited, 1 Eastview Terrace, Langley Mill, Nottingham NG16 4DF

PROJECT
Proposed Residential Development

TITLE
Existing Topographical Survey

PAPER SIZE	SCALE	DATE
ISO A1 (594.00 x 841.00 MM)	1:500	Mar 2022

DRAWING NUMBER	REVISION
DB/DC/13/07/01	.

Scales are correct at time of plotting however please note that distortion can occur during copying. This drawing is copyright and may not be altered, traced, photographed, electronically copied or used for any purpose other than for which it is issued, without written permission from Mr. Gaughan.
Check all dimensions on site. Any discrepancies should be reported to the designer before works proceed. Matching is a representation of materials only.