



NORTH EAST ELEVATION

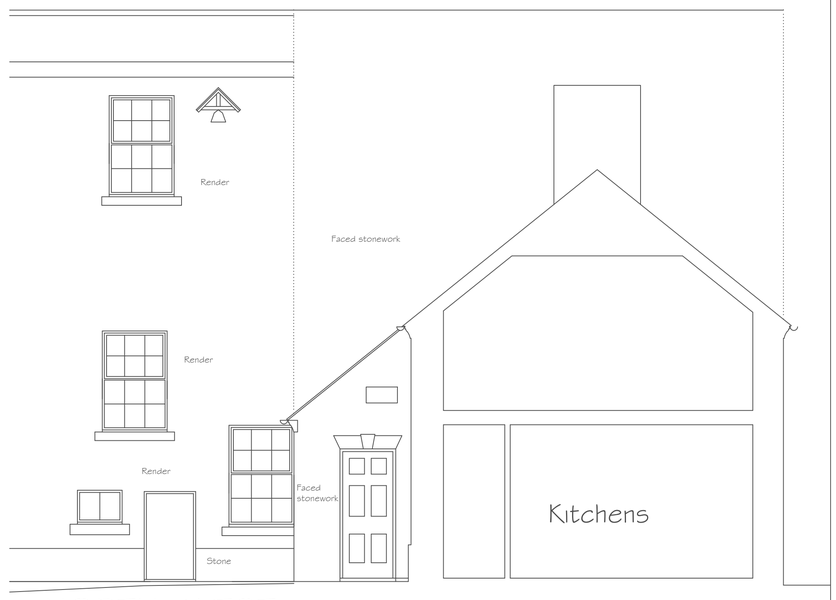

NORTH WEST ELEVATION, COURTYARD

SECTION

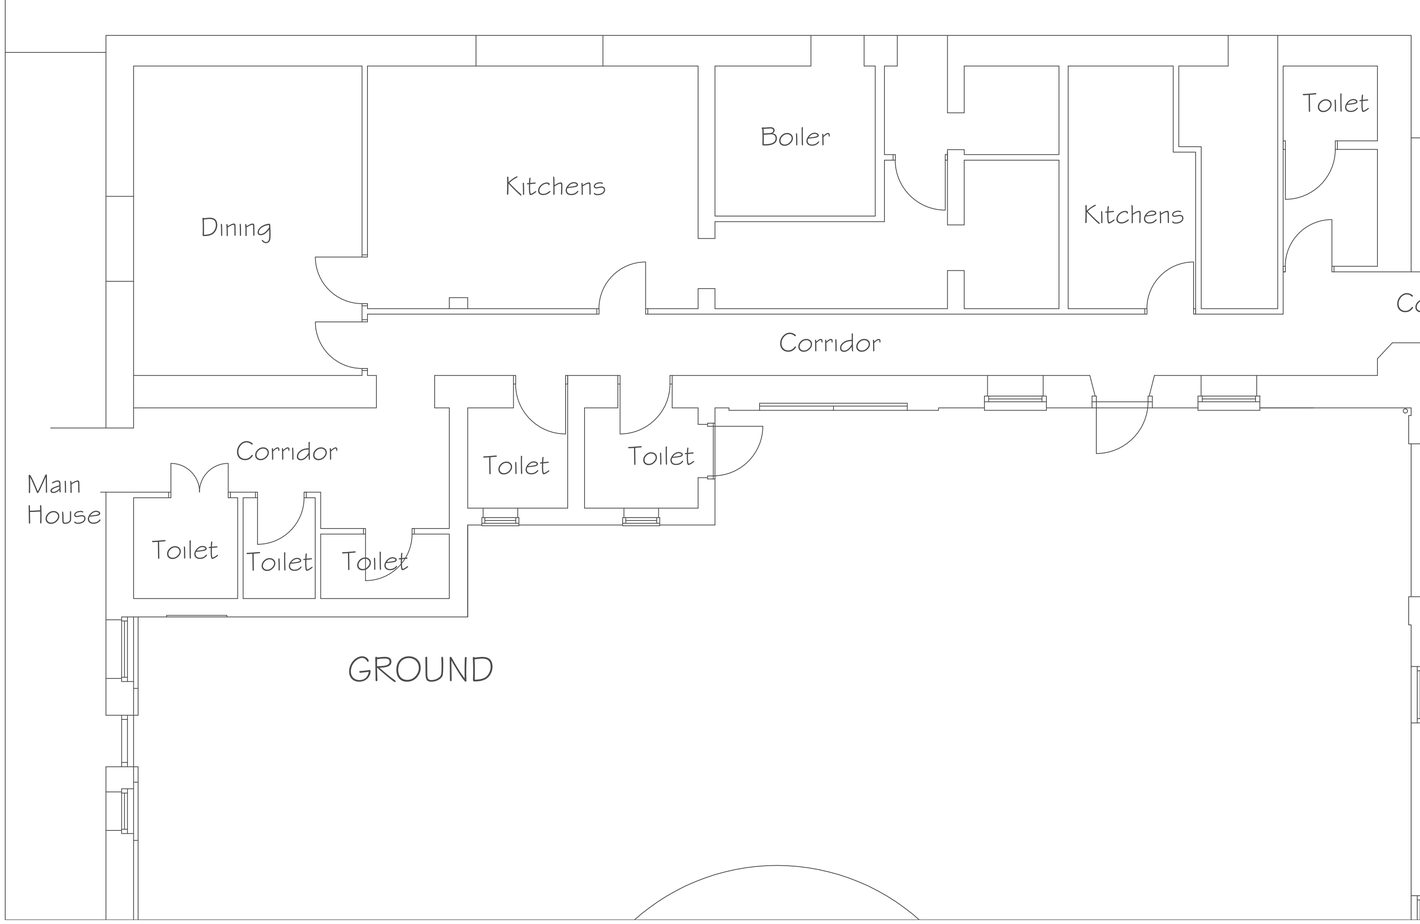

GROUND



SECTION

SOUTH EAST ELEVATION, COURTYARD

THIS IS A COMPUTER GENERATED DRAWING FROM AUTOCADLT

edwards grant architects

EDWARDS GRANT ARCHITECTS
42 HIGHFIELD ROAD, DERBY, DE22 1GZ
t. 01332 207878
m. 07753 741935

DRAWING TITLE

Coxbench Hall, Alfreton Road,
Coxbench, DE21 5BB.

Existing Plans.

CLIENT: Coxbench Hall Ltd.

SCALE		DRAWING No.
1.50		1581.05
DRAWN BY J N GRANT	DATE May 2022	