

NORTH WEST ELEVATION, COURTYARD




SECTION

SECTION

SOUTH EAST ELEVATION, COURTYARD



NORTH EAST ELEVATION

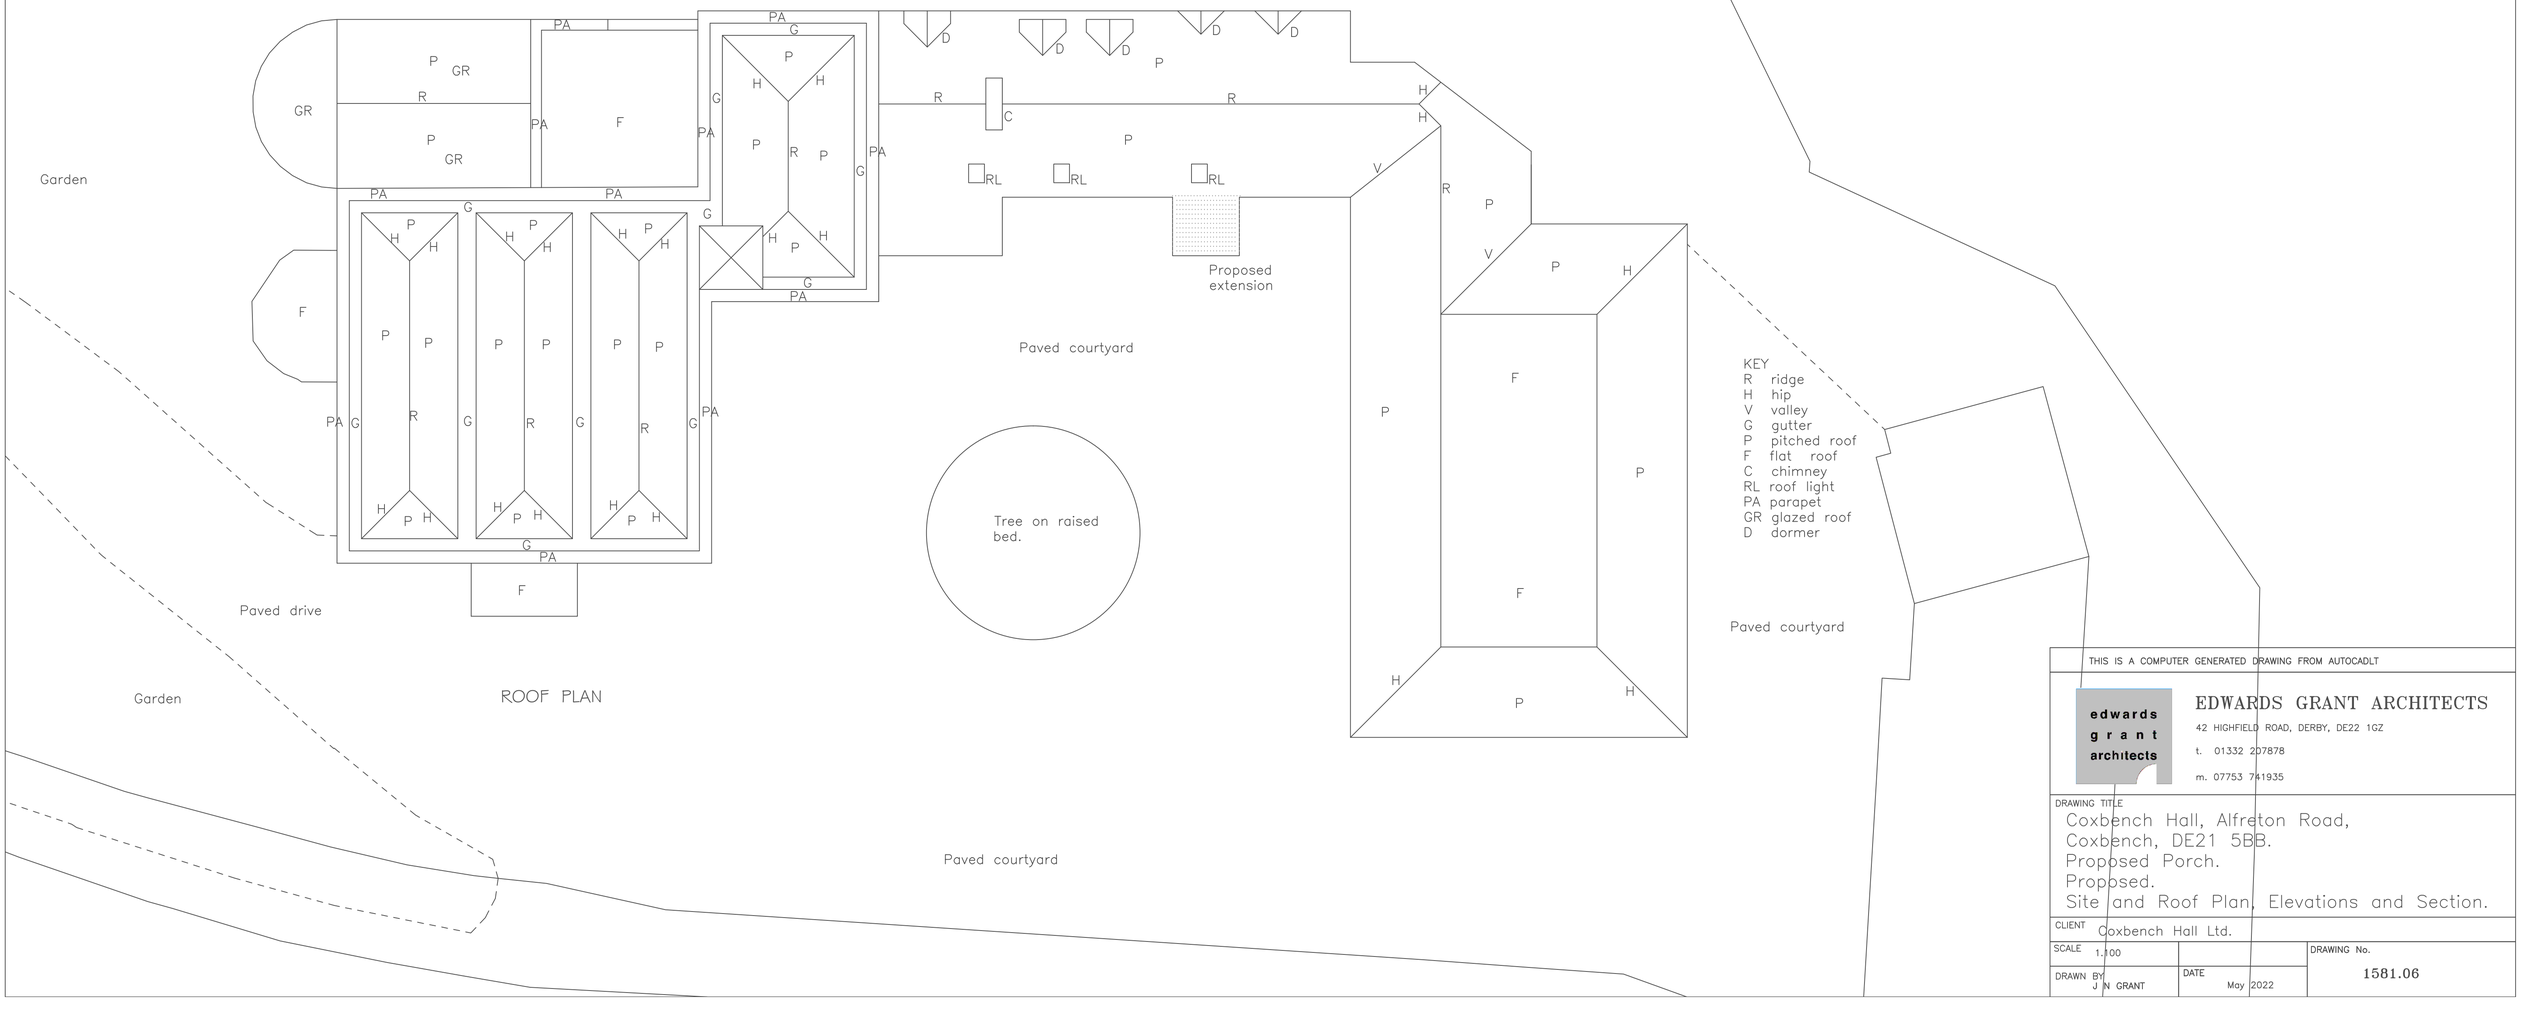

ROOF PLAN

THIS IS A COMPUTER GENERATED DRAWING FROM AUTOCADLT

edwards grant architects

EDWARDS GRANT ARCHITECTS

42 HIGHFIELD ROAD, DERBY, DE22 1GZ

t. 01332 207878

m. 07753 741935

DRAWING TITLE

Coxbench Hall, Alfreton Road,
Coxbench, DE21 5BB.
Proposed Porch.
Proposed.
Site and Roof Plan, Elevations and Section.

CLIENT Coxbench Hall Ltd.

SCALE 1:100

DRAWN BY J N GRANT

DATE May 2022

DRAWING No. 1581.06