


NORTH EAST ELEVATION

Proposed Porch.
External walls, faced stonework, to match existing.
Roof, slates, to match existing.
Door and Windows, to match existing.



NORTH WEST ELEVATION, COURTYARD

SECTION

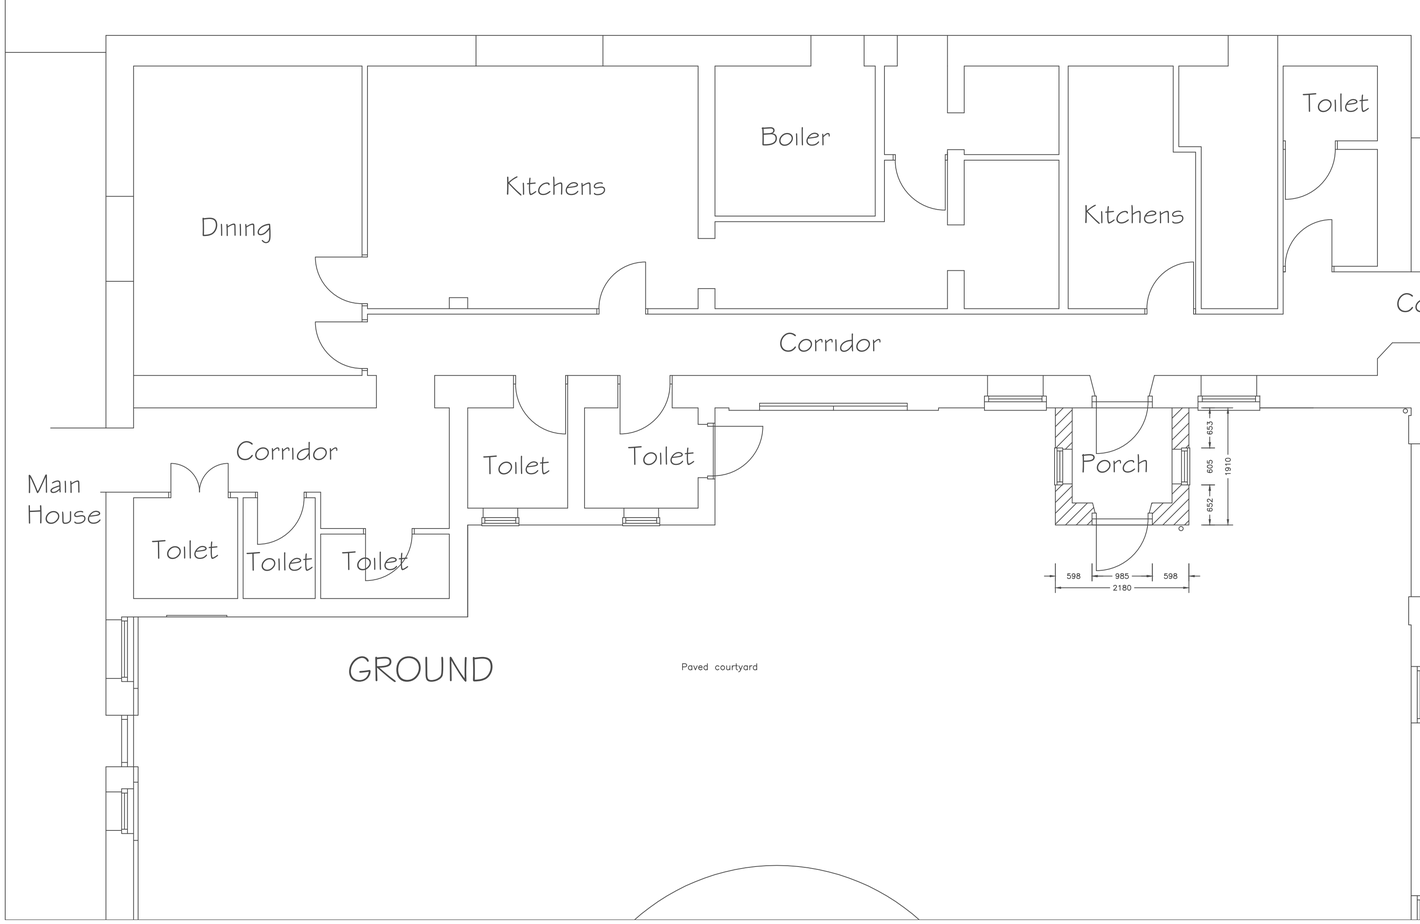

GROUND



SECTION

SOUTH EAST ELEVATION, COURTYARD

THIS IS A COMPUTER GENERATED DRAWING FROM AUTOCADLT

edwards grant architects

EDWARDS GRANT ARCHITECTS
42 HIGHFIELD ROAD, DERBY, DE22 1GZ
t. 01332 207878
m. 07753 741935

DRAWING TITLE
Coxbench Hall, Alfreton Road,
Coxbench, DE21 5BB.

Proposed Plans, Sections and Elevations.

CLIENT Coxbench Hall Ltd.

SCALE 1.50

DRAWN BY J N GRANT

DATE May 2022

DRAWING No. 1581.07