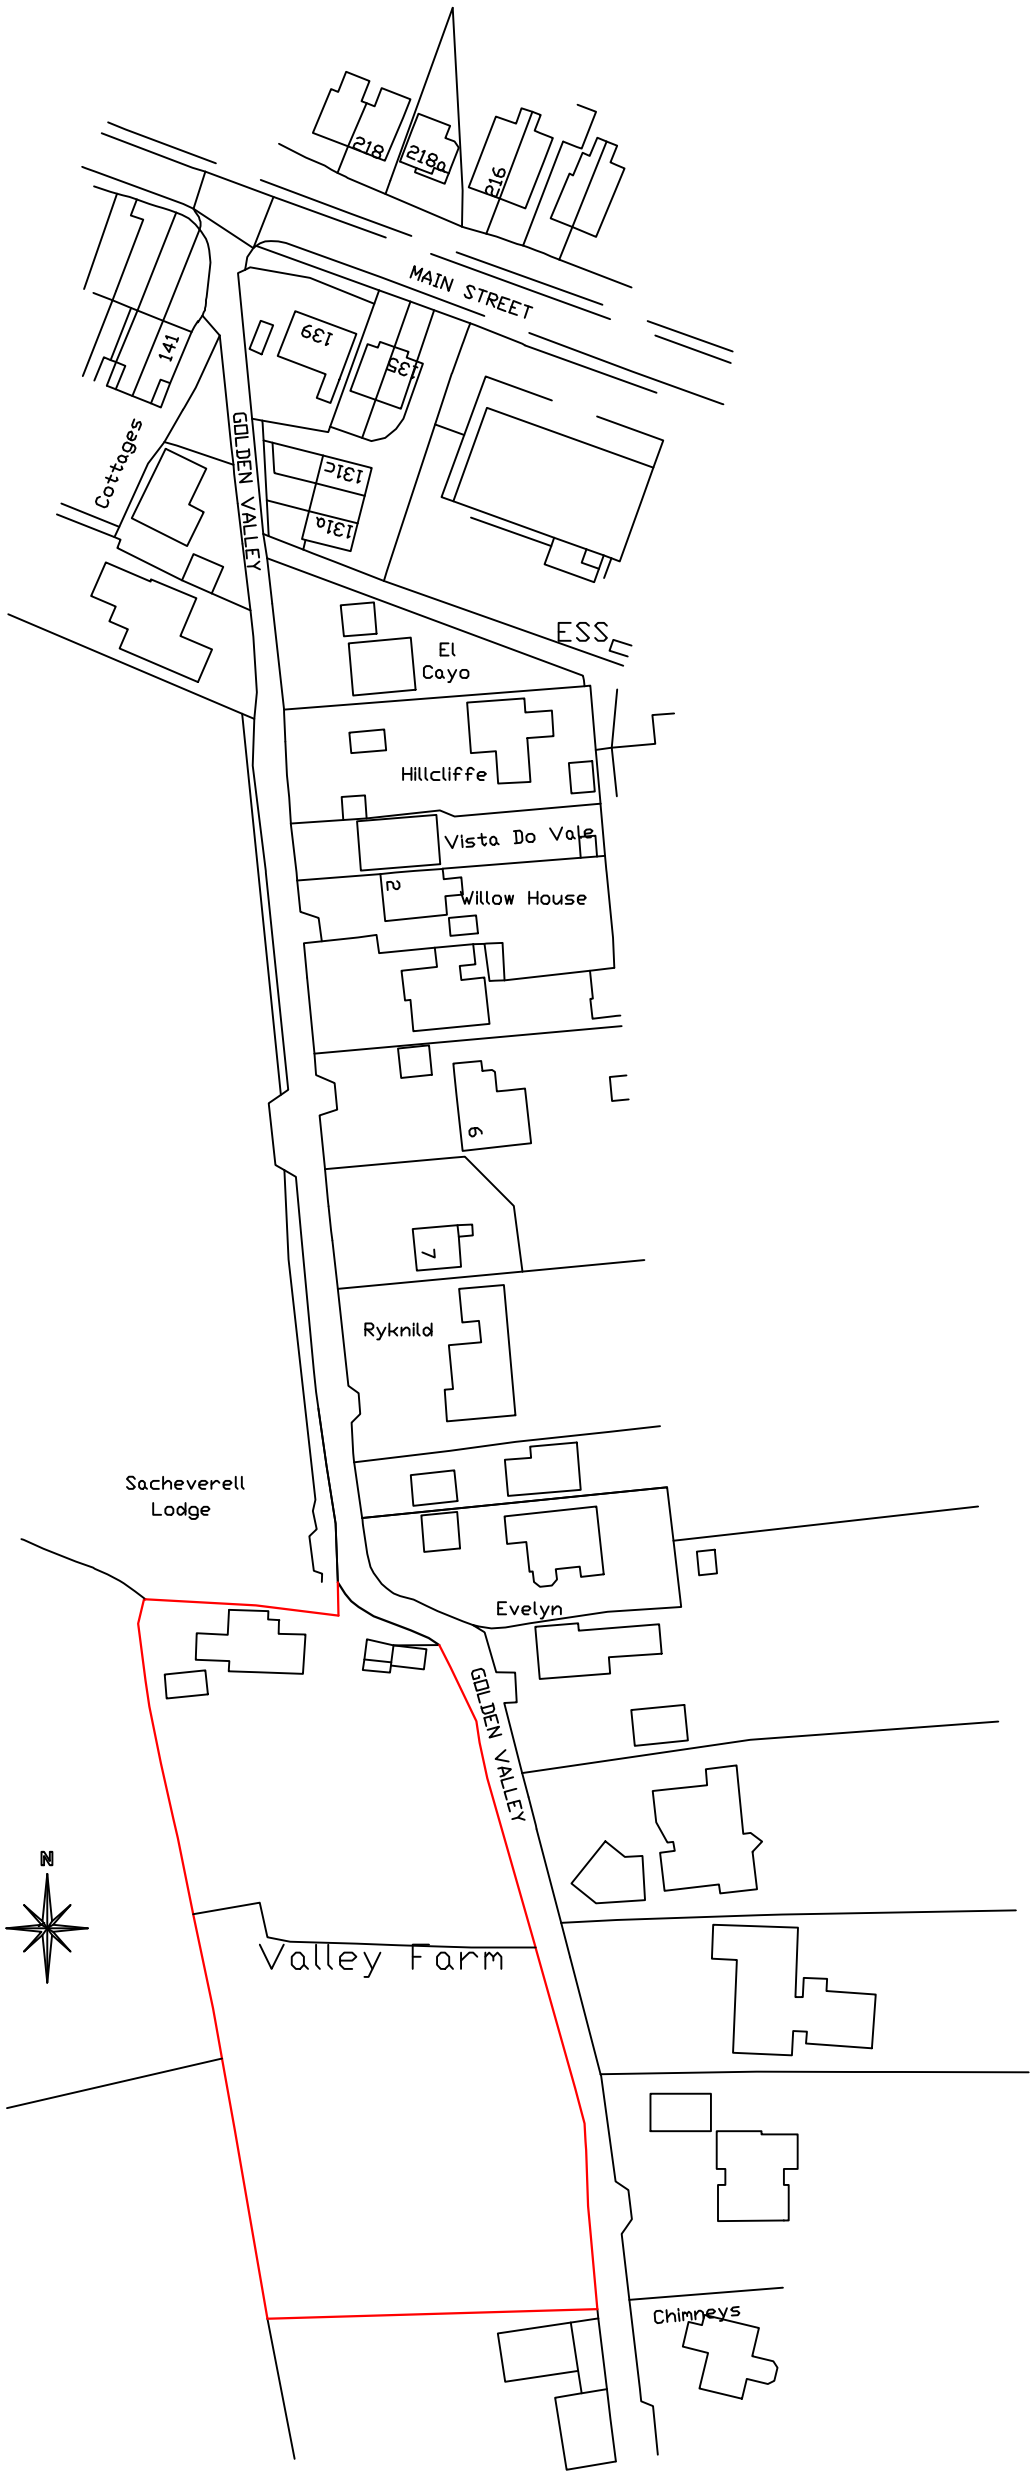


Ordnance Survey (c) Crown Copyright 2021. All rights reserved. Licence number 100022432

Site Location Plan
Scale 1:1250

DO NOT SCALE:
From this drawing all dimensions are in millimetres unless otherwise stated any discrepancies are to be reported to Lacey & Owen Architectural Services Ltd.

RELEVANT DRAWINGS:
This drawing is to be read in conjunction with all other relevant drawings and details

DRAWING COPYRIGHT:
This drawing and all other relevant drawings is the property of Lacey & Owen Architectural Services Ltd. and should not copied or altered in any way without prior consent

PRELIMINARY ISSUE

Rev	By	Date	Details

PROPOSED
Demolition & Removal of Existing Granny Flat, Detached Garage & Out-Buildings. Two Storey Front Extension & Single storey Rear and First Floor Extension & Internal Alterations.
Erection of a new detached Garage & Home Office.

LOCATION
Valley Farm
Golden Valley
Horsley
Woodhouse
DE7 6BA

CLIENT
Mr & Mrs Elms/Hutchinson

DRAWING TITLE
Site Location Plan

DRAWN BY	DATE	DWG.No	REV
SAL	May 2022	SL. 030. 03	-

SCALES						
@ A3	1:10	1:25	1:50	1:100	1:500	1:1250

139 Bath Street
Ilkeston
Derbyshire
DE7 8AS

LACEY & OWEN
ARCHITECTURAL SERVICES LTD

T: 0115 944 5138
E: enquiry@laceyandowen.co.uk
www.laceyandowen.co.uk

CIAT
REGISTERED PRACTICE

5m
1m
0