

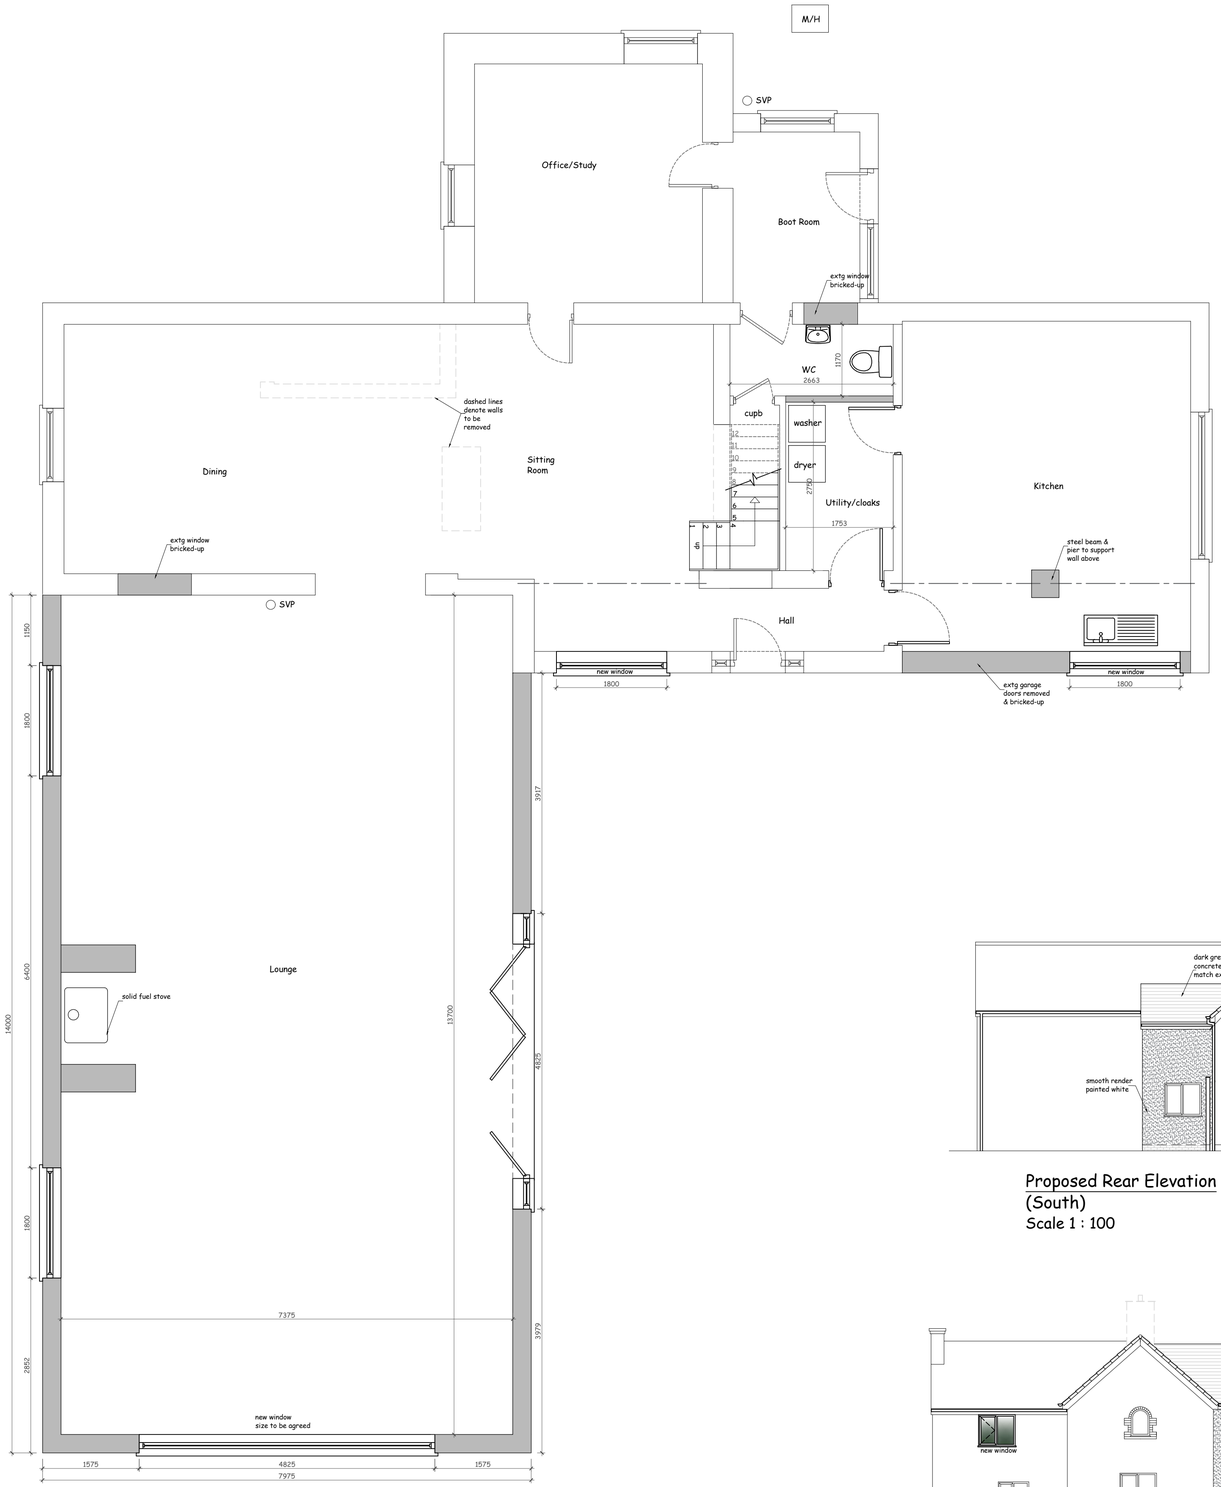


Proposed Ground Floor Plan
Scale 1:50

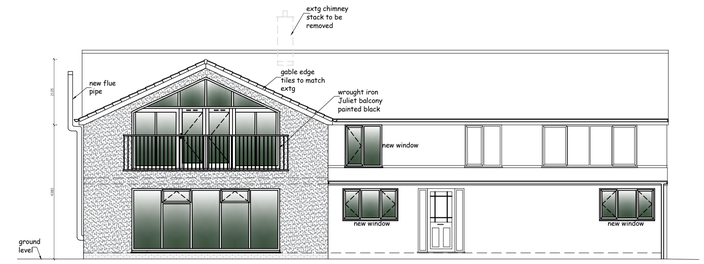


Proposed Front Elevation
(South)
Scale 1 : 100

all new windows & door to be white Upvc

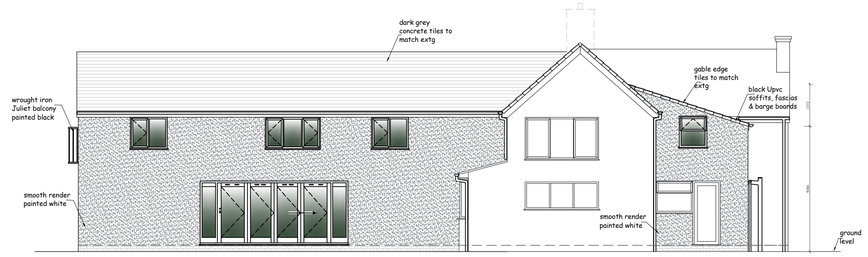


Proposed Side Elevation
(East)
Scale 1 : 100

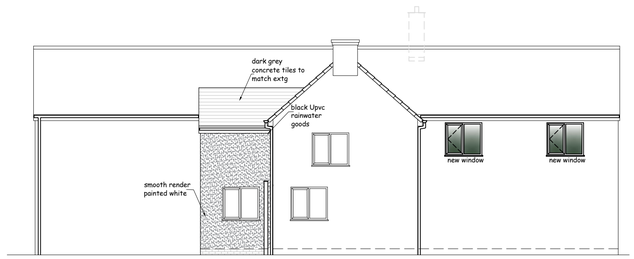

Proposed Rear Elevation
(South)
Scale 1 : 100

all new windows & door to be white Upvc

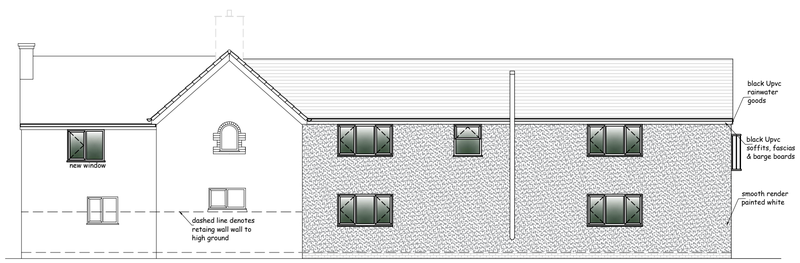

Proposed Side Elevation
(East)
Scale 1 : 100

DO NOT SCALE:
From this drawing all dimensions are in millimetres unless otherwise stated any discrepancies are to be reported to Lacey & Owen Architectural Services Ltd.

RELEVANT DRAWINGS:
This drawing is to be read in conjunction with all other relevant drawings and details

DRAWING COPYRIGHT:
This drawing and all other relevant drawings is the property of Lacey & Owen Architectural Services Ltd. and should not copied or altered in any way without prior consent

PLANNING ISSUE

Rev	By	Date	Details

PROPOSED
Demolition & Removal of Existing Granny Flat, Detached Garage & Out-Buildings. Two Storey Front Extension & Single storey Rear and First Floor Extension & Internal Alterations.
Erection of a new detached Garage & Home Office.

LOCATION
Valley Farm
Golden Valley
Horsley Woodhouse
DE7 6BA

CLIENT
Mr & Mrs Elms/Hutchinson

DRAWING TITLE
Details as Proposed

Drawn By	Date	Dwg.No	Rev
SAL	May 2022	SL. 030. 04	-

Scales @ A1	1:50	1:100	1:200	1:1250

139 Bath Street
Ilkeston
Derbyshire
DE7 8AS

LACEY & OWEN
ARCHITECTURAL SERVICES LTD

T: 0115 944 5138
E: enquiry@laceyandowen.co.uk
www.laceyandowen.co.uk

CIAT REGISTERED PRACTICE

Autocad License number, 610-00037122 © 1997