


Channel Design ltd.
Ashbourne
Derbyshire

tel 01335 348452


registered in England and Wales
registered office
The Old Vicarage, 51 St. John Street, Ashbourne,
Derbyshire, DE6 1GH
company no. 06907106

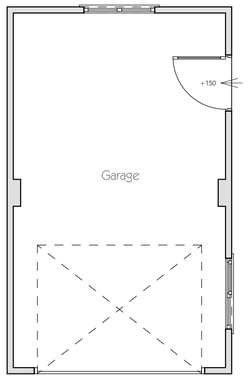

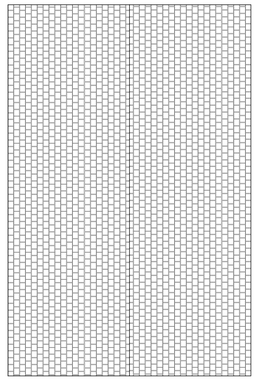


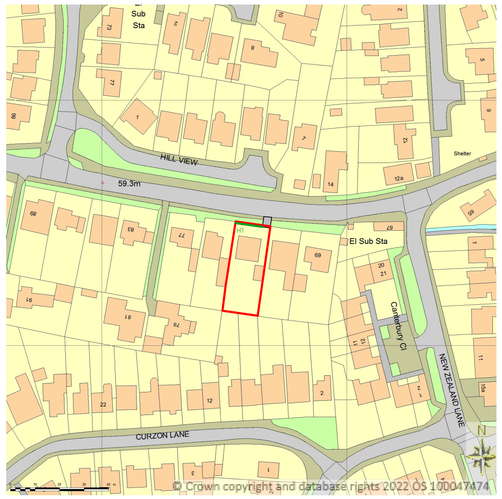

Location plan 1:1250

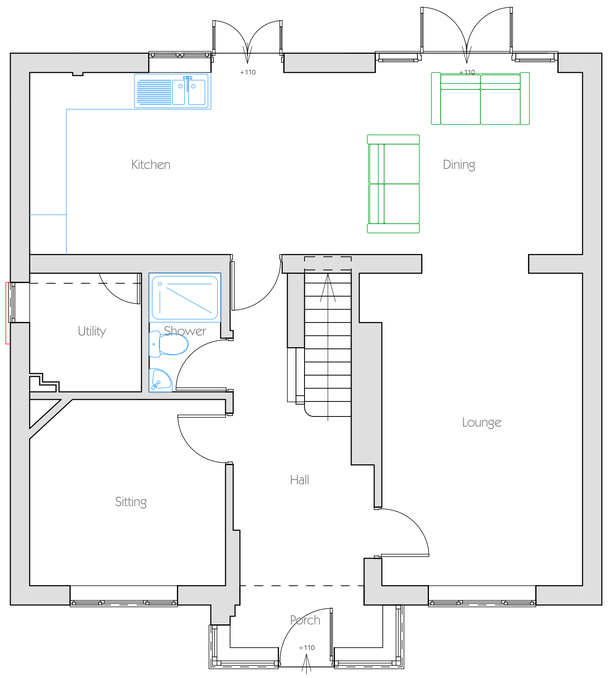

Ground Floor - Existing layout 1:50

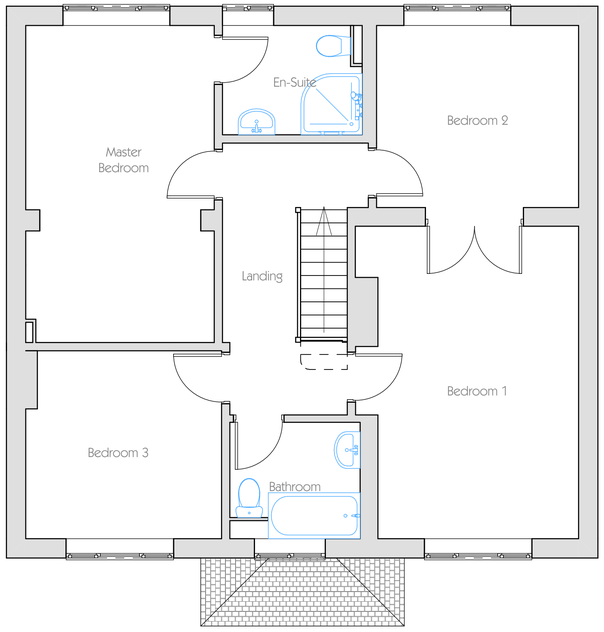

First Floor - Existing layout 1:50

0 1 2 3 4 5



1-1 Front Elevation - Existing 1:100



2-2 Side Elevation - Existing 1:100



3-3 Rear Elevation - Existing 1:100



4-4 Side Elevation - Existing 1:100

0 1 2 3 4 5

rev.	details	by	date
B	Add location plan	dta	16/6/22
A	Add elevations	dta	6/5/22

Project
Ruck
Wirksworth Road
Duffield

Drawing Name
Existing Plans and Elevations

Drawn by: dta
Date: March '22

Project No.: 2202
Drawing Scale: 1:50 & 1:100

Layout ID: 01B
Status: Planning

Original produced at A1 (841x594) DO NOT SCALE not to reproduce with out written permission of Channel Design Ltd.