
NOTES:
Copyright of this drawing belongs to Architectural Building Design Services (ABDS) and no part may be reproduced or utilised in any way whatsoever without prior written consent of ABDS.
Figured dimensions shall be taken in preference to scaled dimensions and any discrepancies or errors are to be referred to the designer.
Contractor, sub-contractor and suppliers must verify all dimensions on site before commencing work or making any fabrication drawings.
All elements such as structural walls, beams etc are to be checked on site for suitability prior to works undertaken.
All drawings to be read in conjunction with each other and all notes / building regulation specification, energy calculations, structural calculations / design and other professional / consultation documents associated with the project.

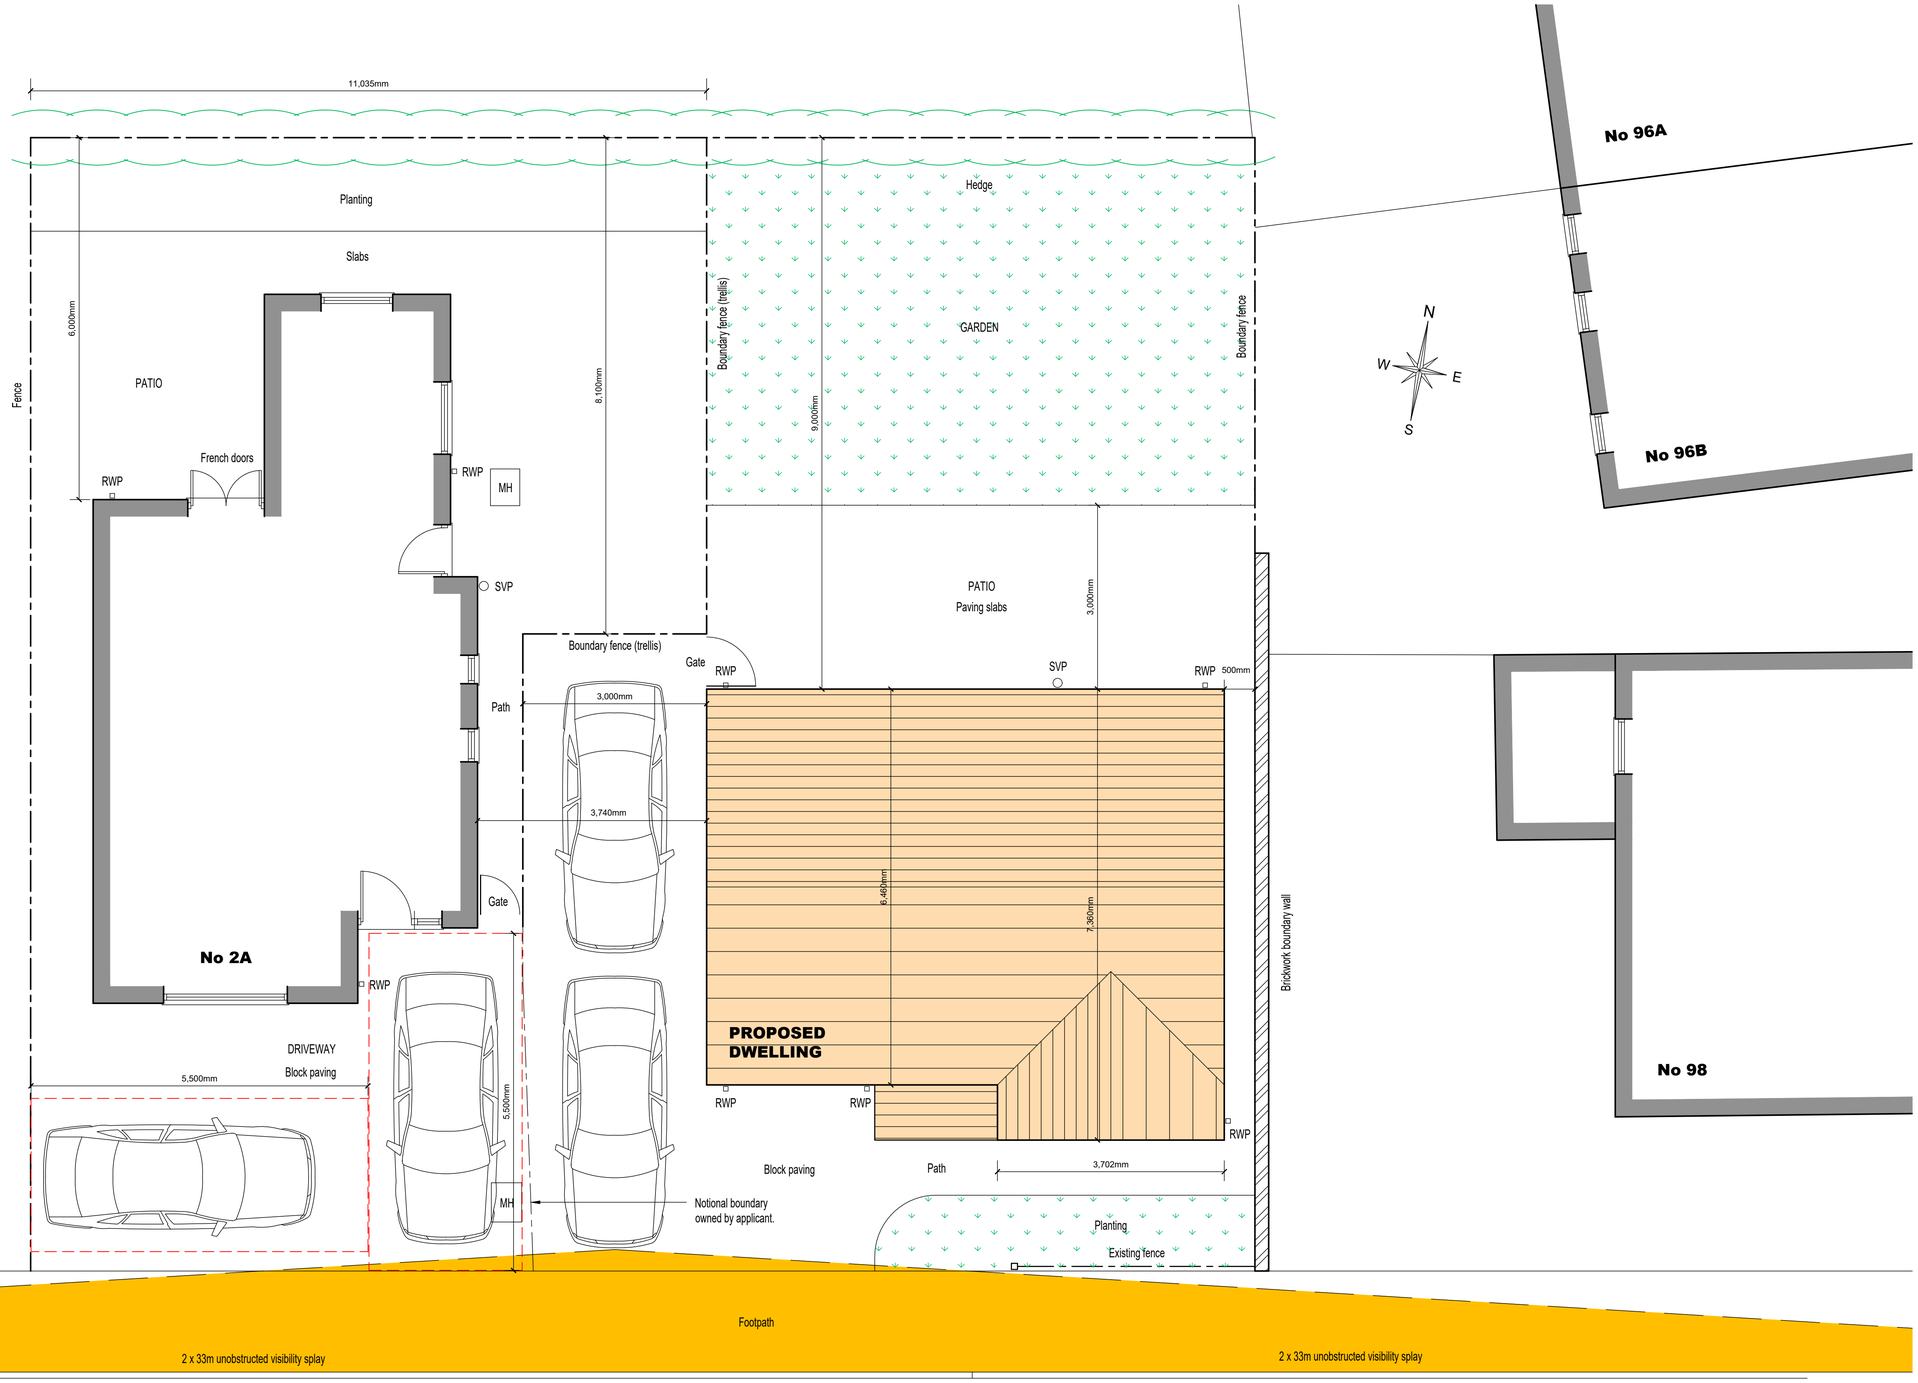

EXISTING DROP KERBS / VEHICLE ACCESS ALLOWED FOR THIS AREA

JESSOP STREET

PROPOSED SITE PLAN

REV:	DATE:	DESCRIPTION:	BY:
B	30/03/22	Car parking indicated for No 2A & boundary lines updated.	CF
A	02/02/22	House position revised to allow 3000mm wide car parking space to the side.	CF

ABDS
Architectural Building Design Services
9 Eagle Street, Heage. Belper. DE56 2AJ.
Tel: 07773 899 597
E-mail: abds@abds.biz Web Site: www.abds.biz

PROJECT:
PROPOSED DWELLING

DRAWING TITLE:
PROPOSED SITE PLAN

PROJECT ADDRESS:
LAND ADJ 2A JESSOP STREET
WAINGROVES
RIPLEY. DE5 9TL.

CLIENT:
Mr A Hodgman

DATE: November 2021 SCALE: 1:50 FORMAT: A1

DRAWN: CF
CHECKED:
APPROVED:

DRG NO: 2168 / 02
2021 ©
This drawing is copyright of Architectural Building Design Services & cannot be reproduced without written concent

REVISION: B
Actual Size.
0 10mm