

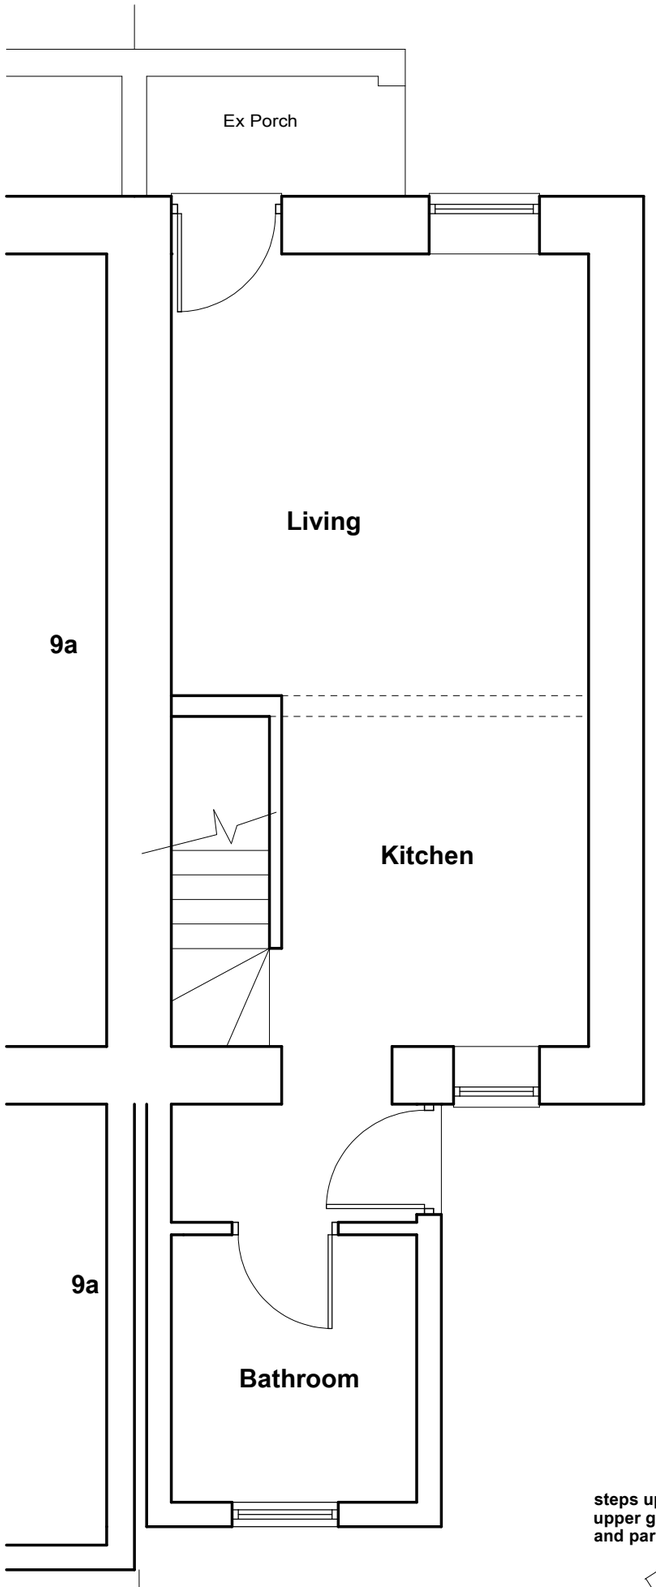



Ground Floor Plan 1:50

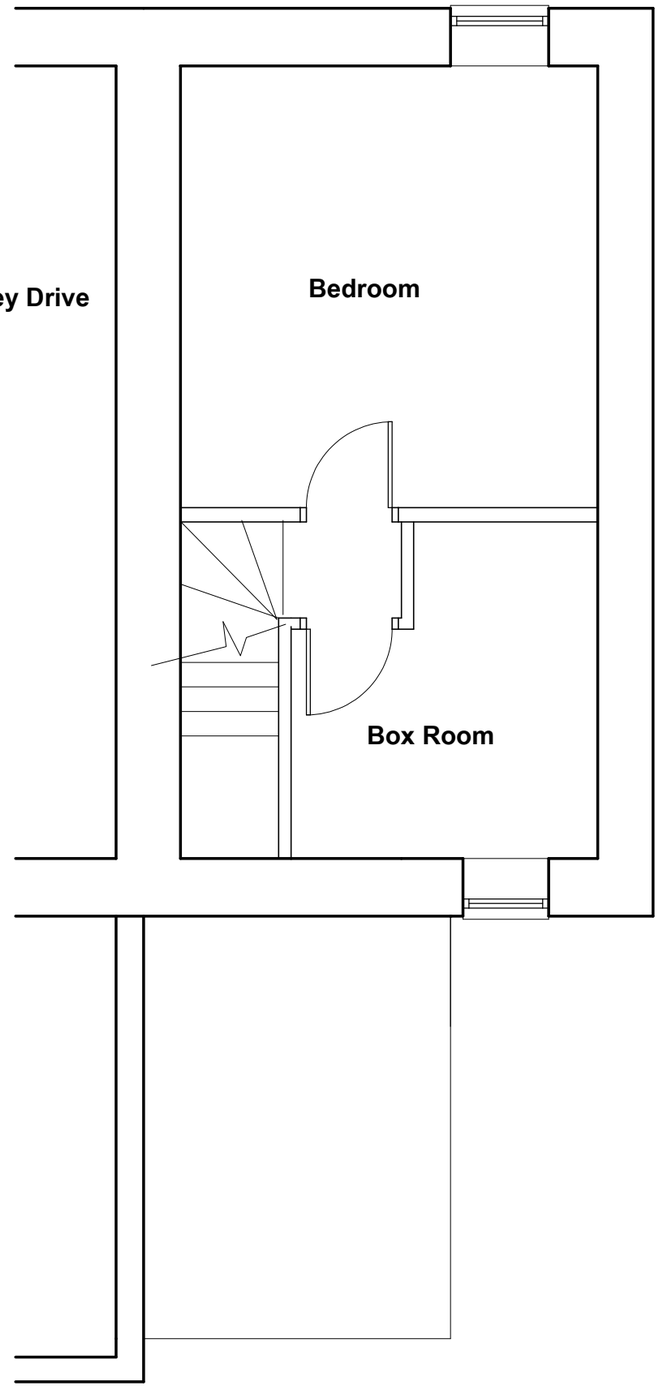


First Floor Plan 1:50

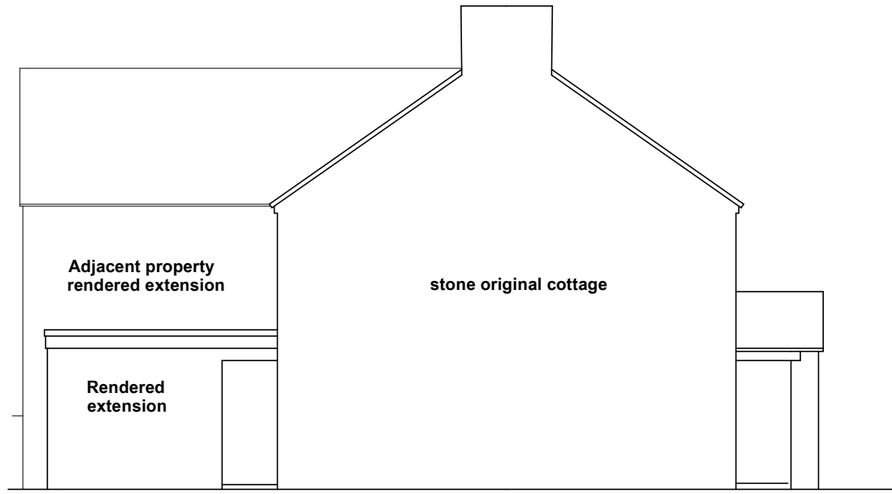


West Elevation 1:100

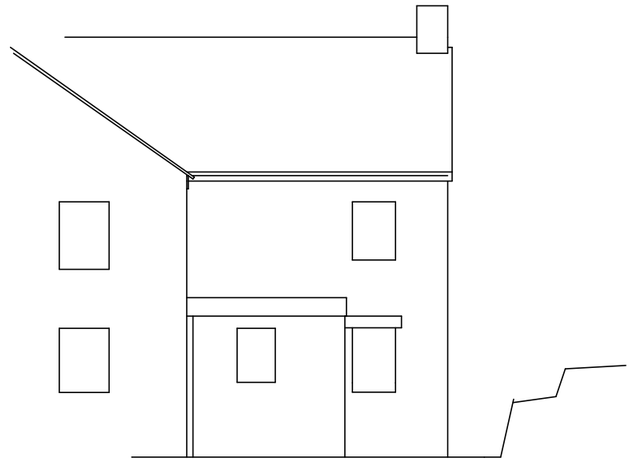

North Elevation 1:100

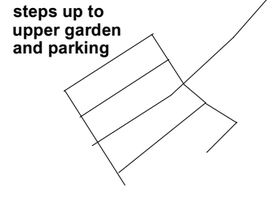

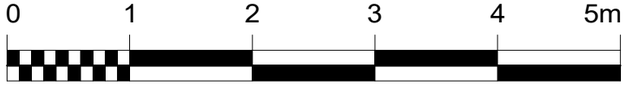



9A Bradley Drive

boundary

9 BRADLEY DRIVE
BELPER
AS EXISTING

Rev. "A" 16/06/2022