




Ground Floor Plan 1:50

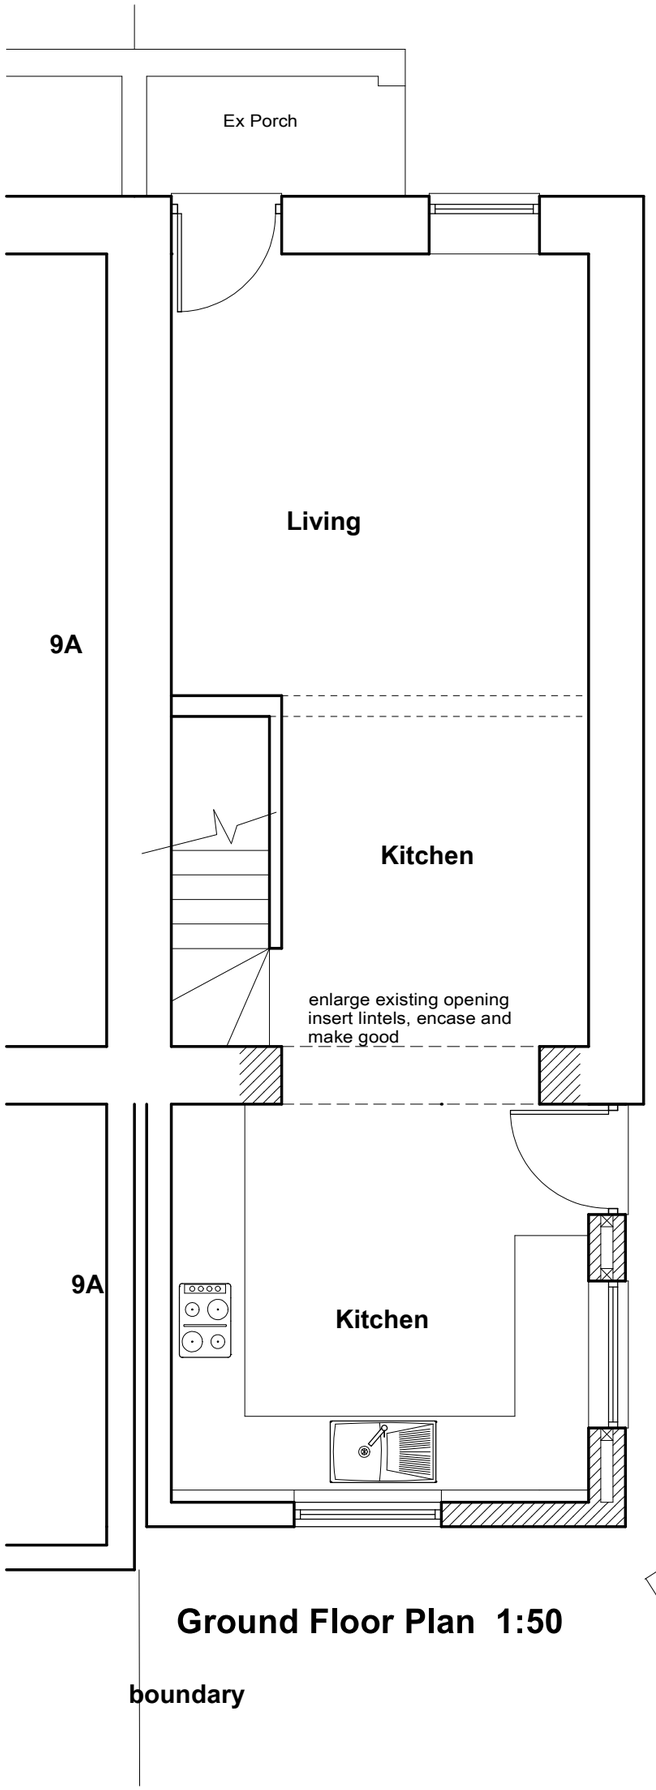

First Floor Plan 1:50

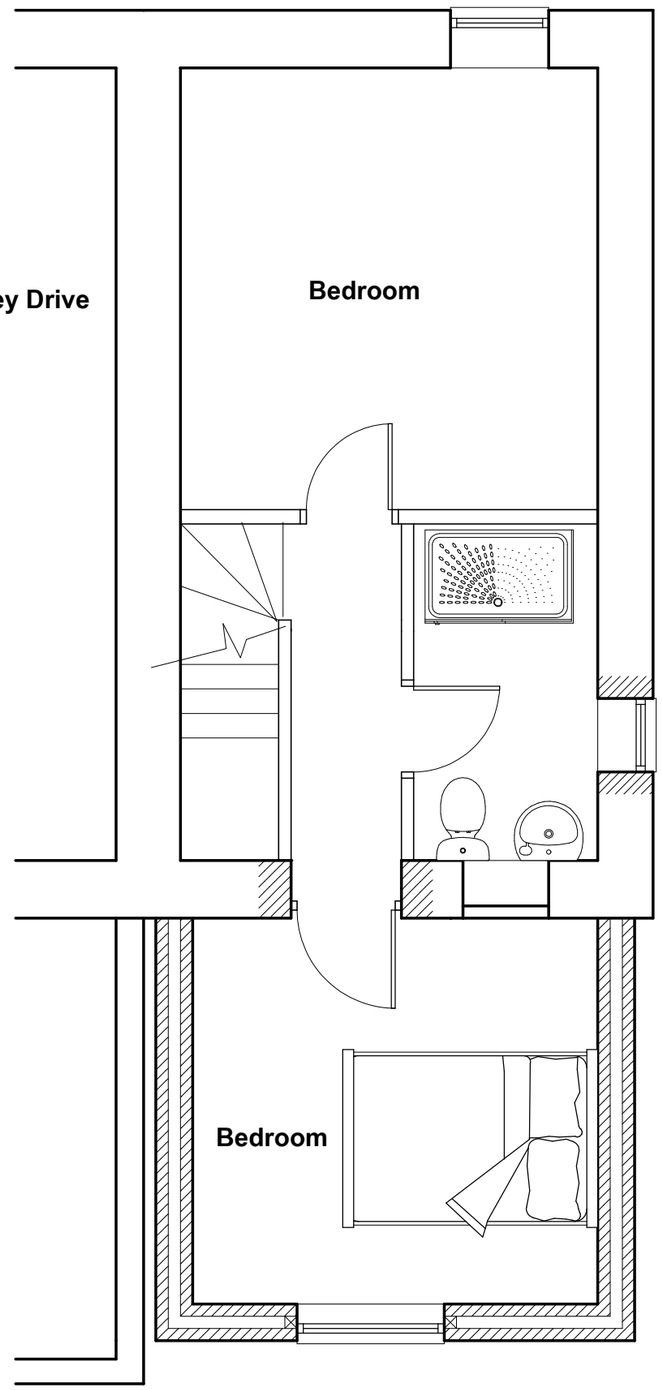

West Elevation 1:100

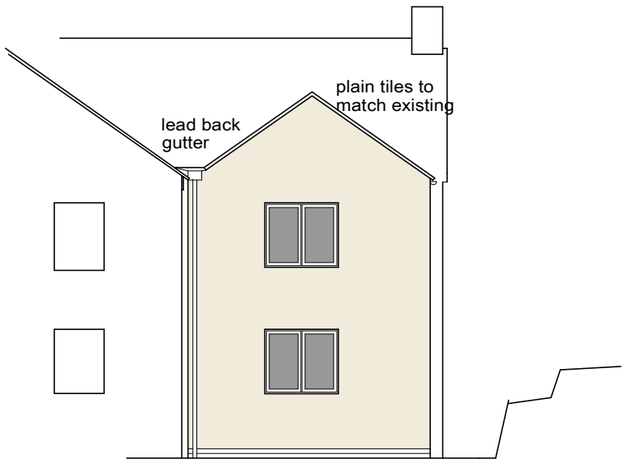

North Elevation 1:100

0 1 2 3 4 5m

9 BRADLEY DRIVE
BELPER
AS PROPOSED

Rev. "A" 16/06/2022