
Randon Ridge Pickard Lane Heage DE56 2BD

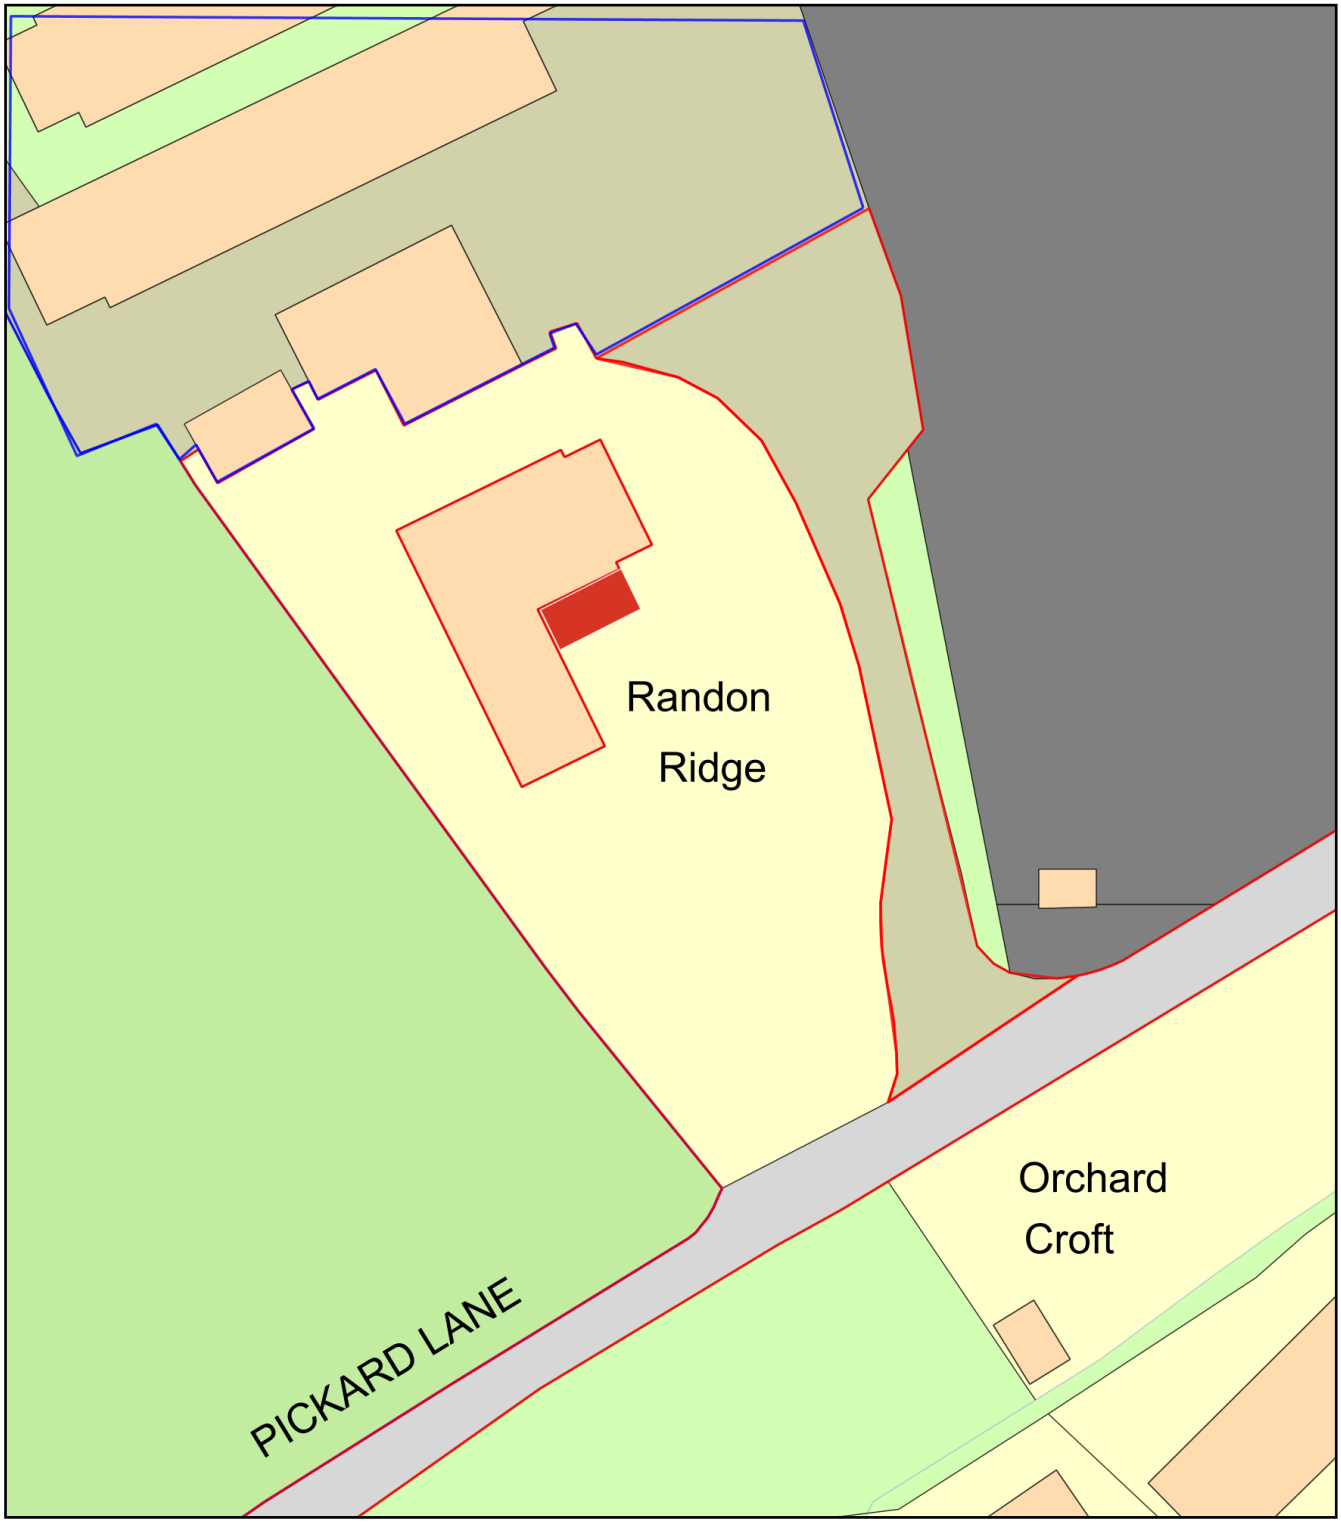

0 20
Metres

N

ReQuestaPlan

Plan Produced for: Mr & Mrs Holtham

Date Produced: 17 Jun 2022

Plan Reference Number: TQRQM22148073816801

Scale: 1:500 @ A4

© Crown copyright and database rights 2021 OS 100042766