

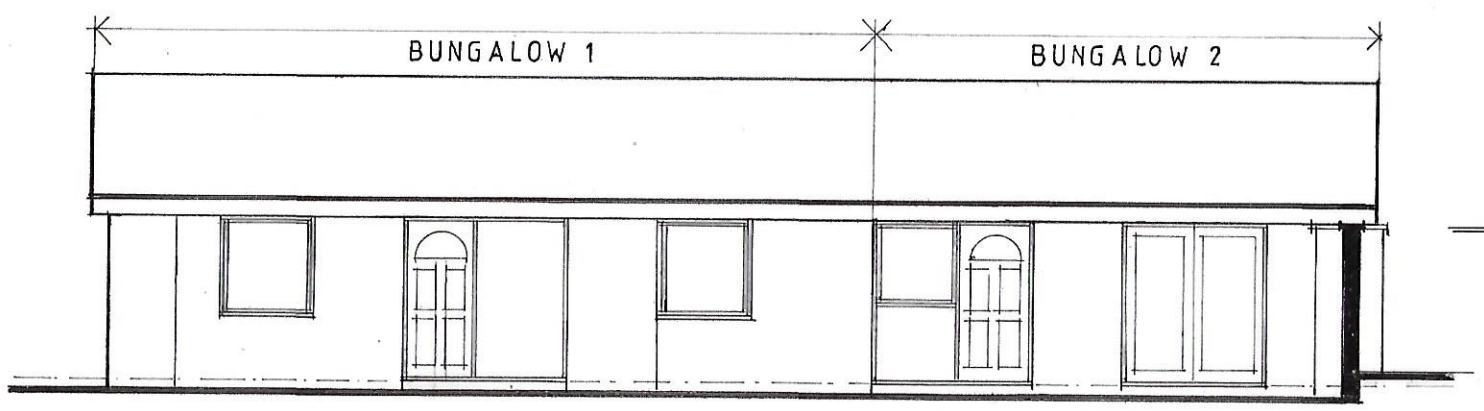



EAST ELEVATION

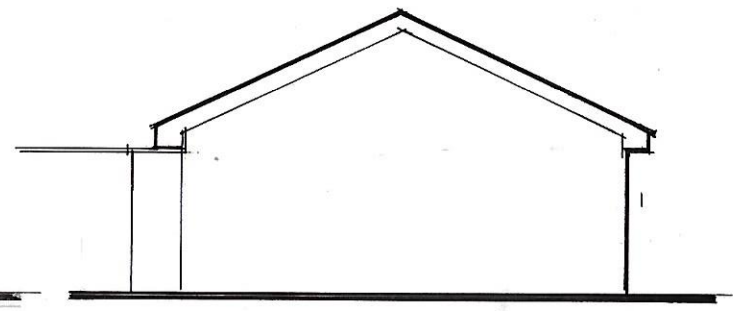

NORTH ELEVATION

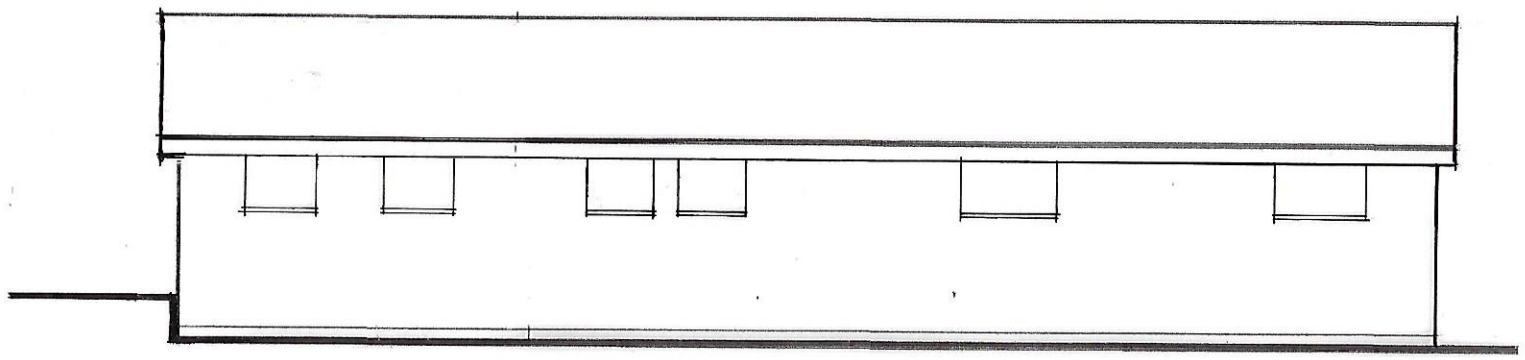

WEST ELEVATION

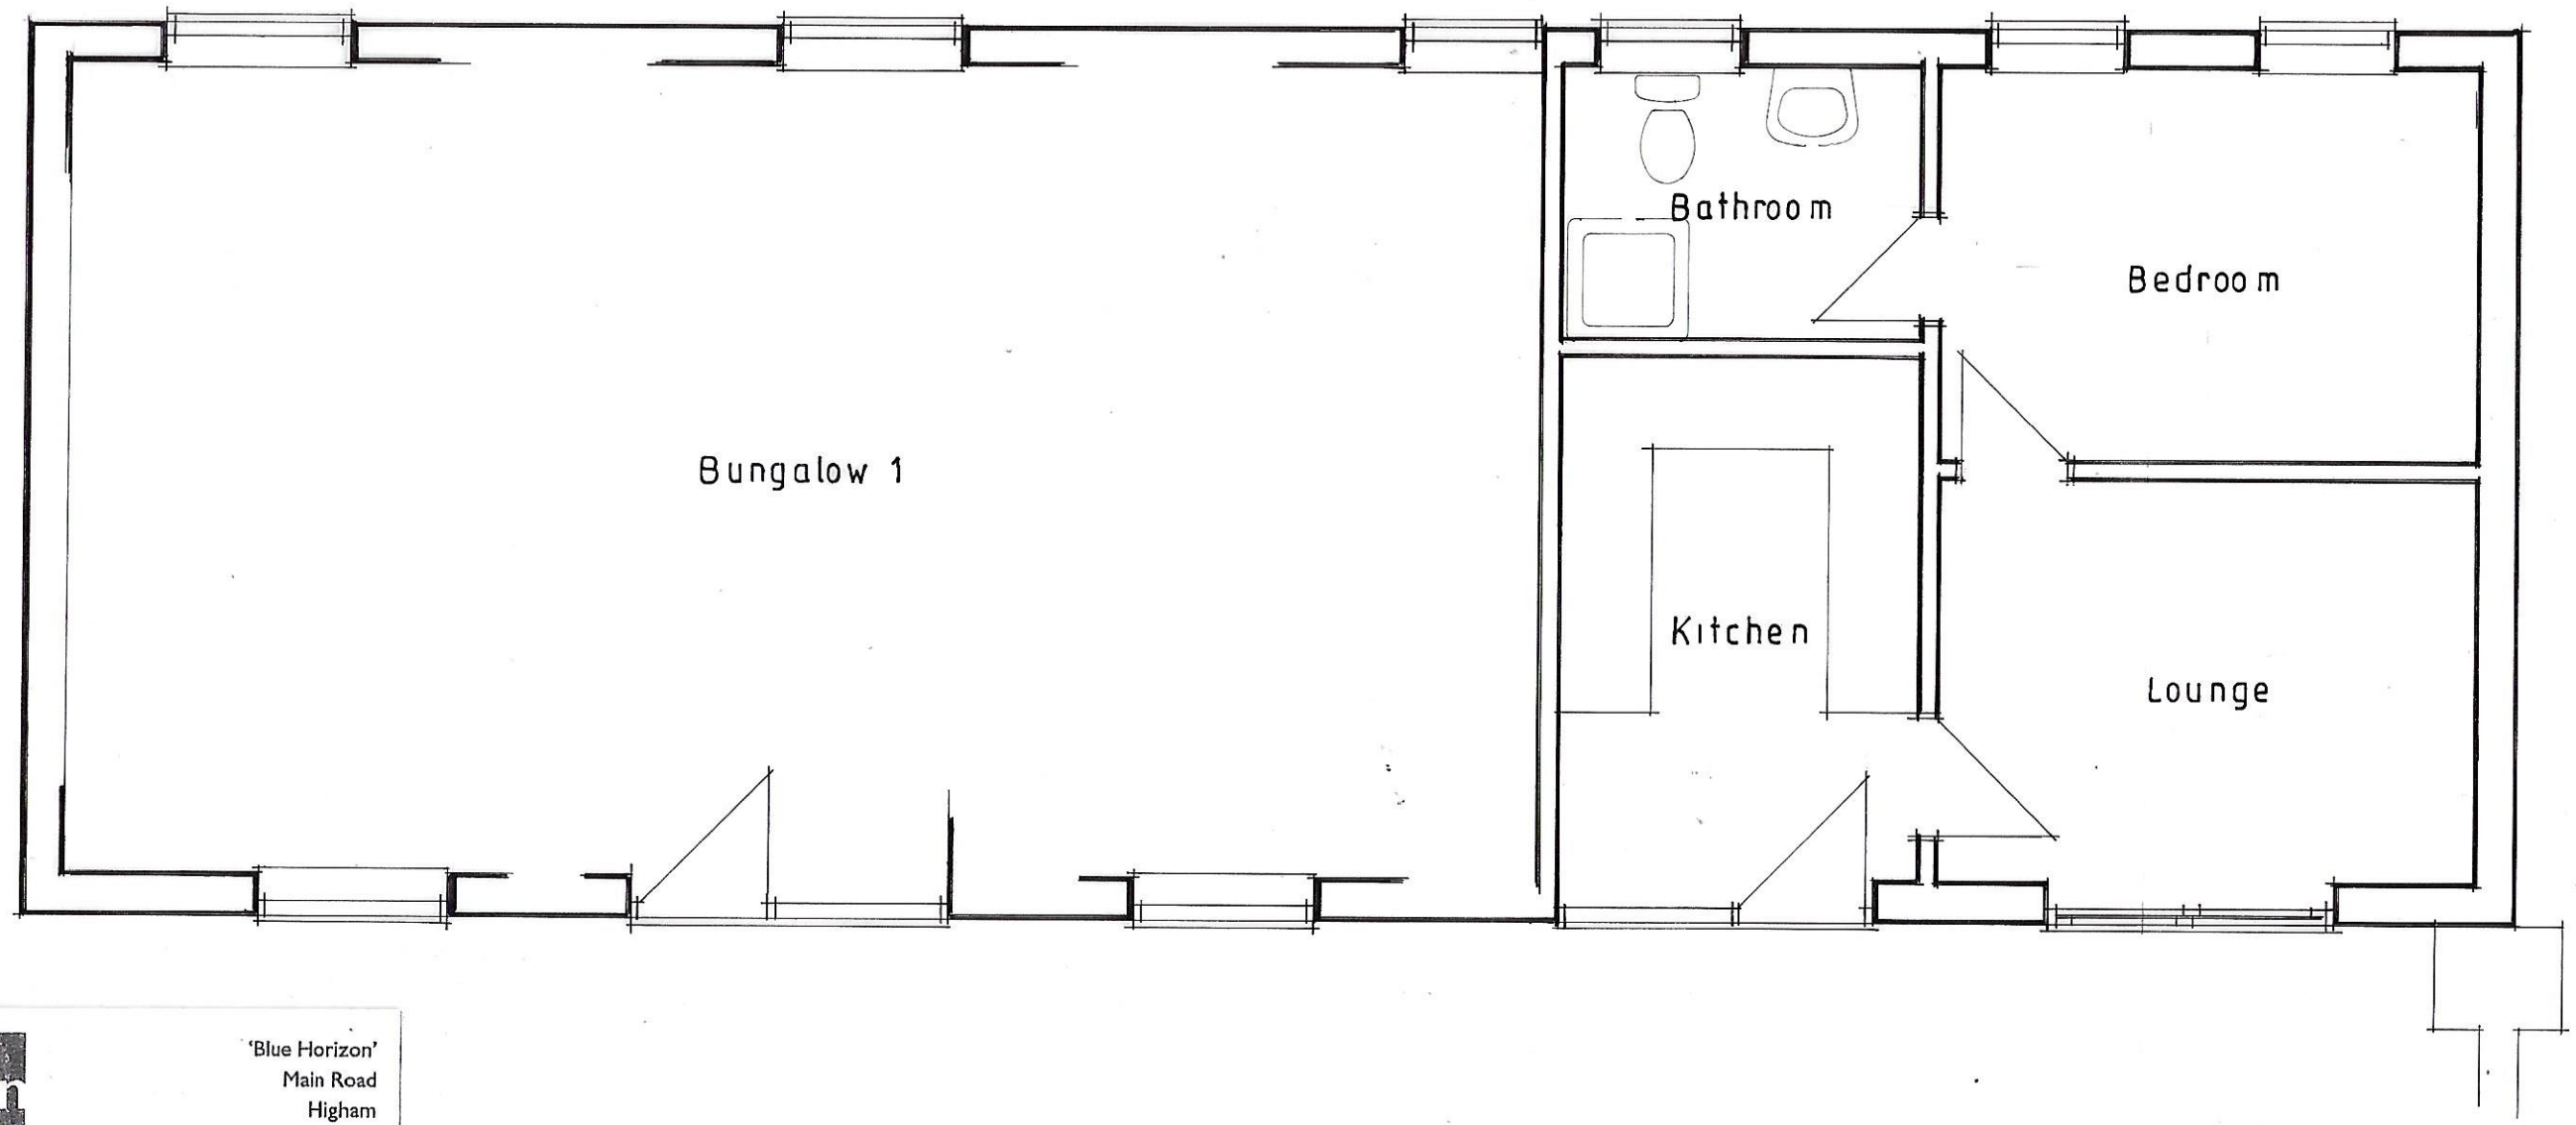

PLAN & ELEVATION AS EXISTING

e austin
planning & building services
'Blue Horizon'
Main Road
Higham
Derbyshire DE55 6EH
Telephone 01773 835304
E-mail ernieaustin1942@hotmail.com

EXTENSION TO BUILDING AT MOUNT PLEASANT FARM, DERBY ROAD, DENBY, DERBYSHIRE

Scales 1/50 & 1/100 at A3
Drwg. No. BH/MPFD/1