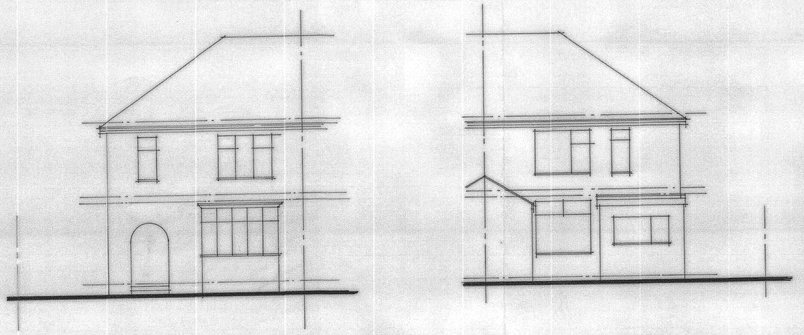

Existing Elevations

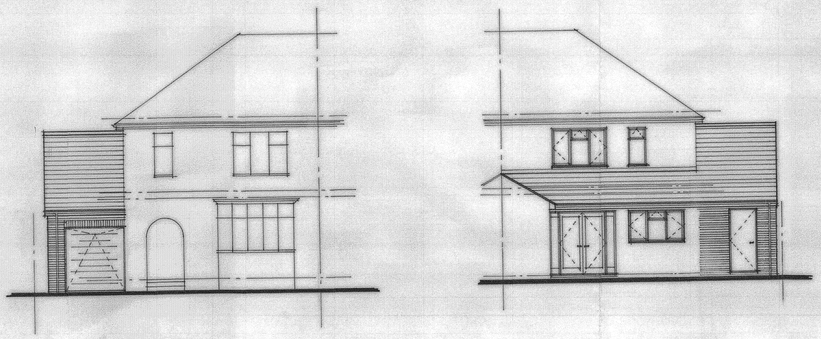

Proposed Elevations

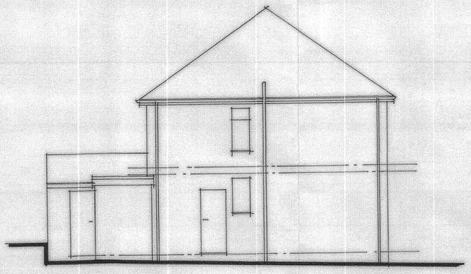

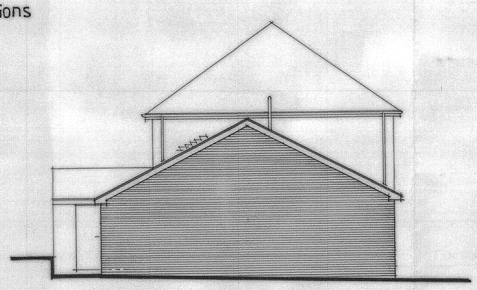

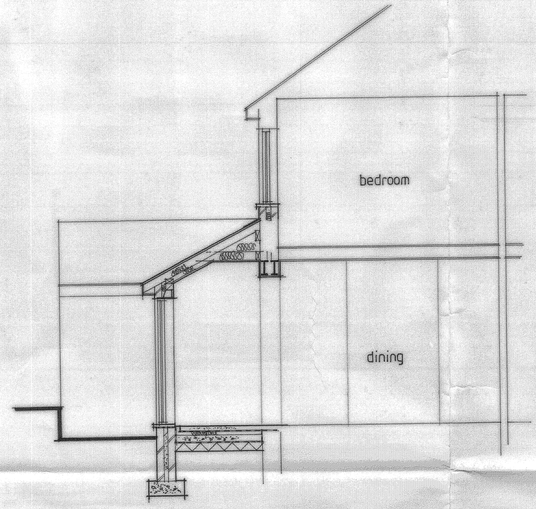

Section Through Dining Extension

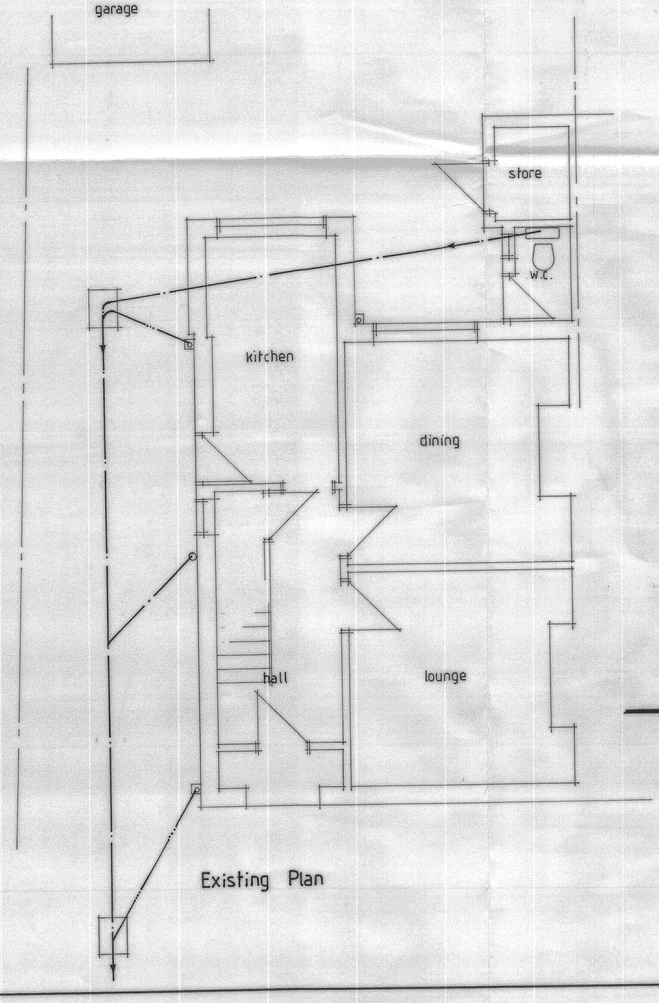

Existing Plan

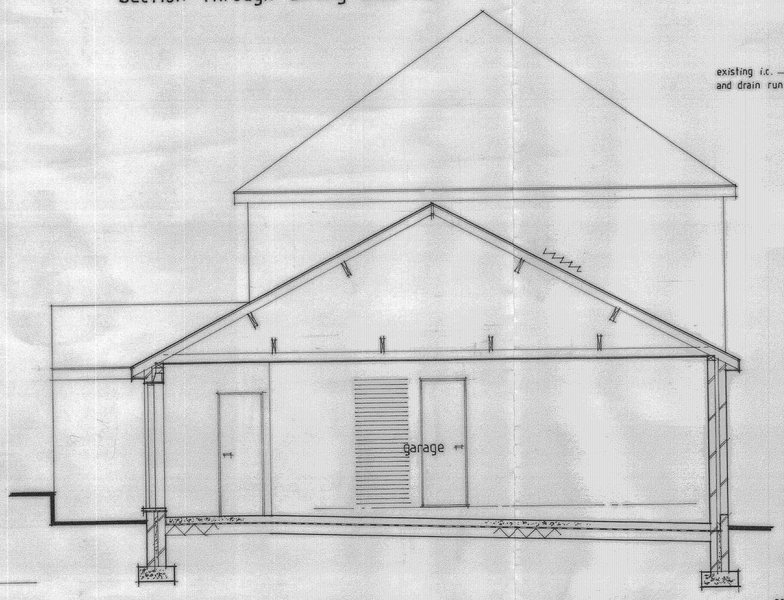

Section Through Garage

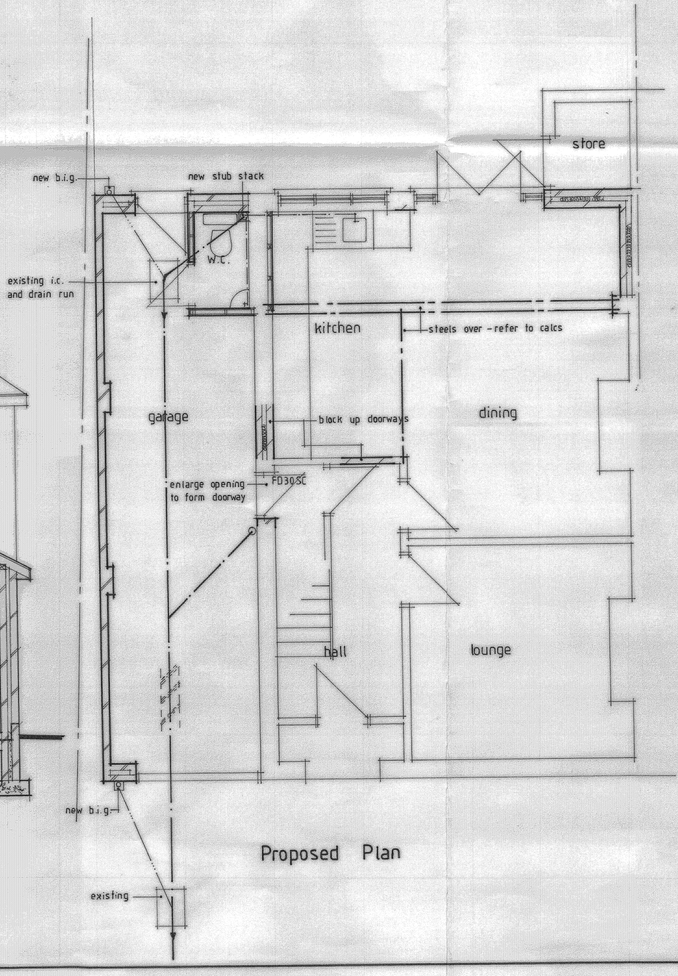

Proposed Plan

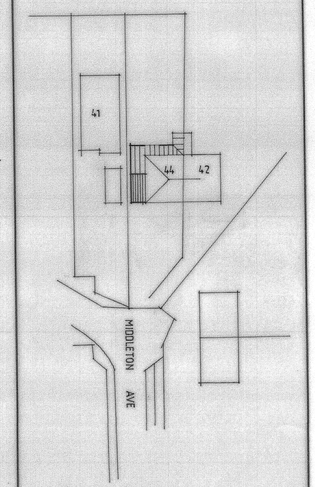

Block Plan

NOTES:
All dimensions must be checked on site and not scaled from this drawing.

A		
	Date	Revisions

© copyright

Client
Mr. A. Guyler

Job Title
Alterations & Extensions at:
44 Middleton Avenue
Codnor
Derbyshire

Drawing Title
Existing and Proposed

Scale 1:50 , 1:100 , 1:500

Date Feb 2011 | Drawn by

Drg. No. 0211 / 854 - 1 | Rev.

594 x 841mm A1

JOHN E. WRIGHT 528857