
Planning Application

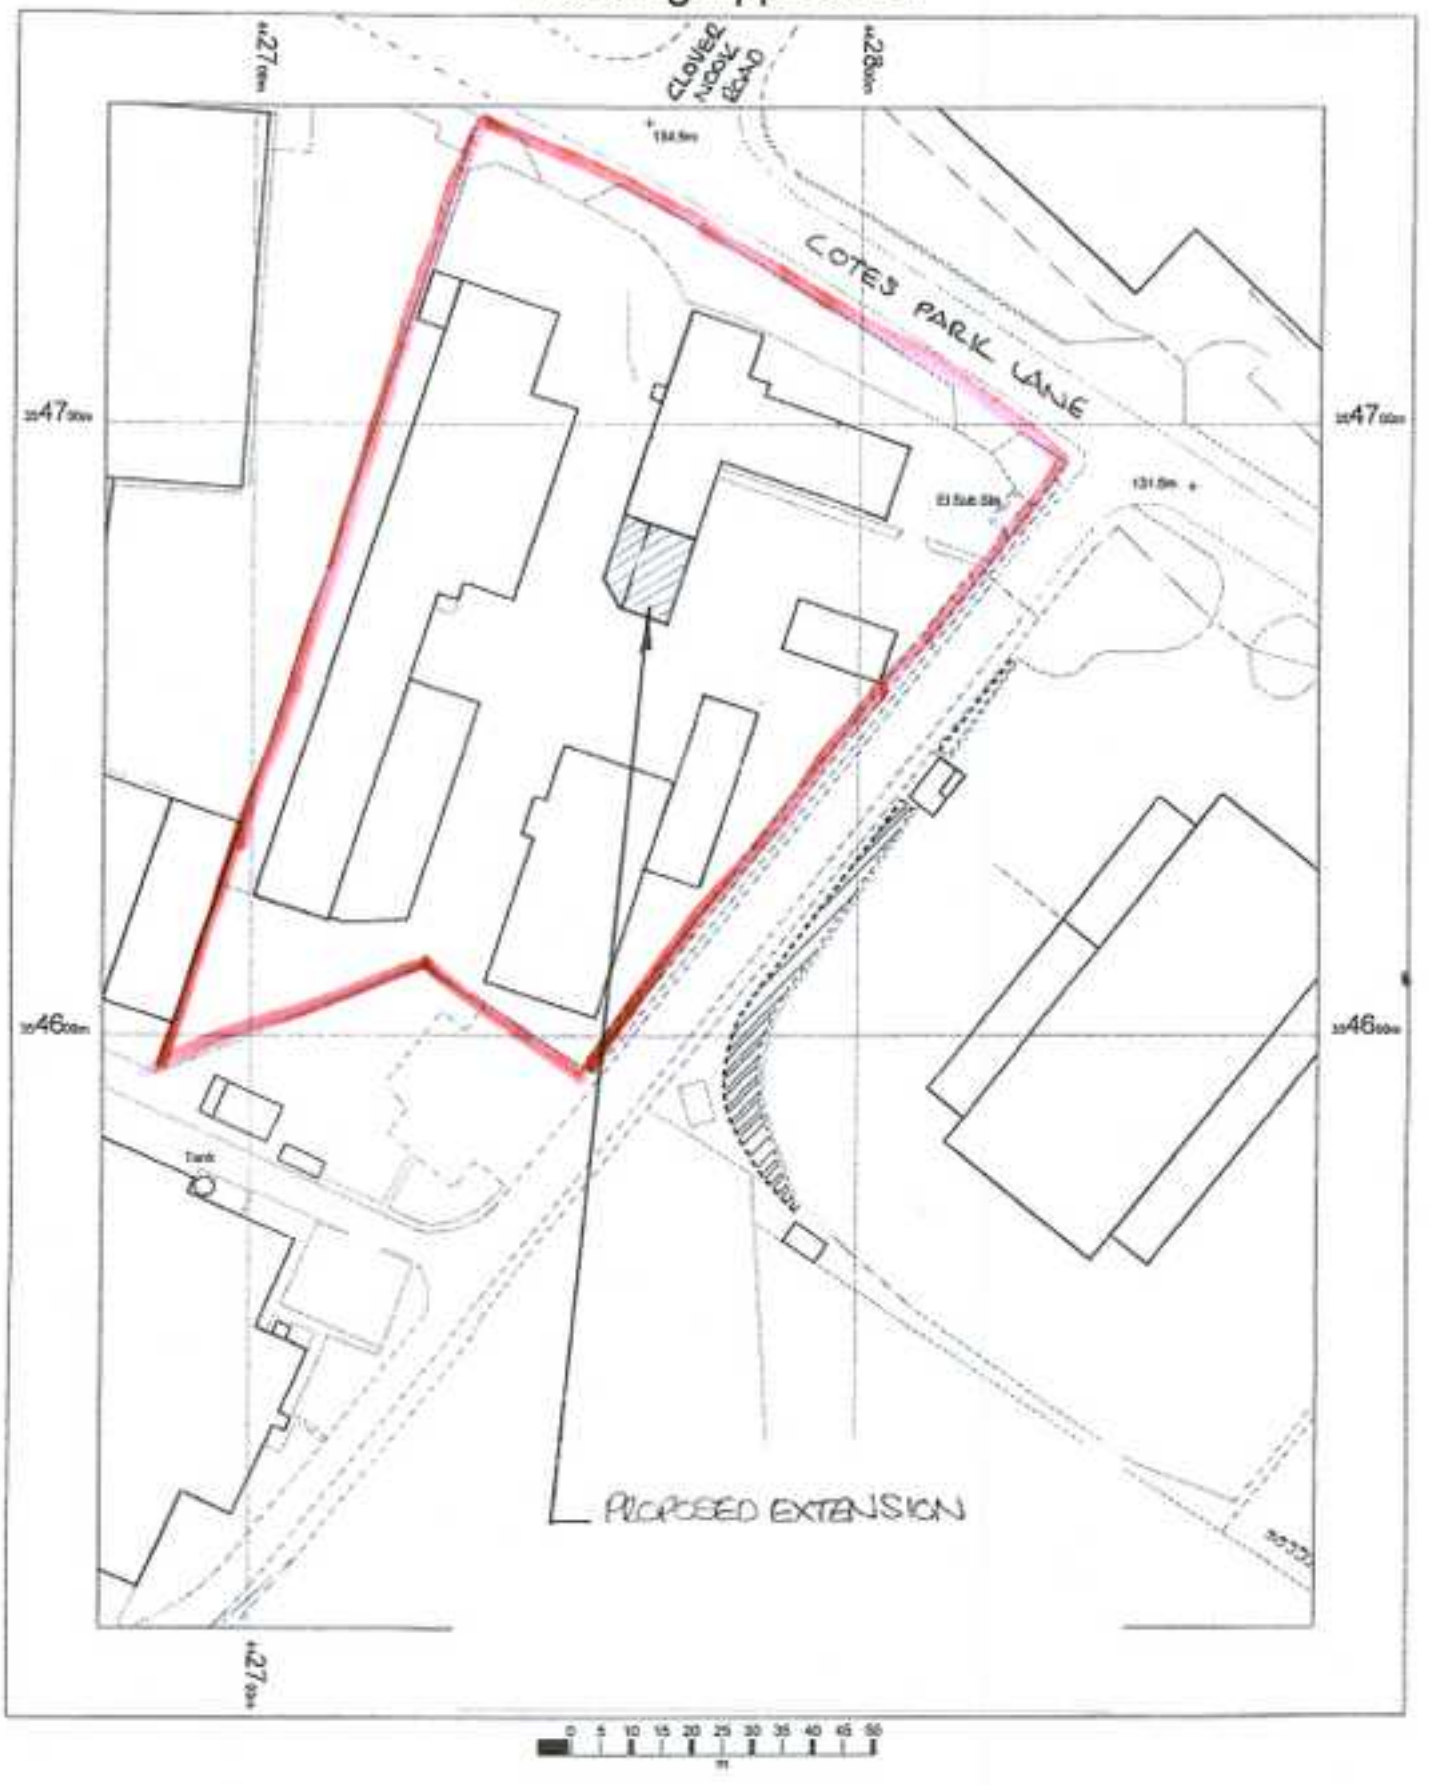

MMD LTD
COTES PARK IND. EST.
COTES PARK LANE
SOMERCOTES
ALFRETON
DE55 4NJ

OS Mastermap
15 March 2012, ID: CM-00136000
www.centremapslive.co.uk

1:1250 scale print at A4, Centre: 442776 E, 354628 N

©Crown Copyright. Licence no. 100019980

N

Amber Valley Borough Council