
COPYRIGHT ©
This drawing is copyright and issued in confidence. It must not be copied, used or disclosed, in whole or in part, to third parties without written permission. It remains the property of JSA Design Group Ltd whose registered office is Sadler Bridge Studios, Bold Lane, Derby, DE1 3NT and must be returned on request.

NOTES:

1. ALL DIMENSIONS ARE IN MILLIMETERS UNLESS STATED OTHERWISE
2. DO NOT SCALE FROM THIS DRAWING. WORK FROM DIMENSIONS ONLY
3. THIS DRAWING IS TO BE READ IN CONJUNCTION WITH ALL RELEVANT PROJECT DOCUMENTS, ALONG WITH ANY DESIGNS PREPARED BY SPECIALIST SUB-CONTRACTORS AND DESIGNERS
4. ANY DISCREPANCIES ENCOUNTERED ON SITE ARE TO BE REPORTED TO THE ARCHITECT IMMEDIATELY


REVISION NOTES:

REV	DATE	DRAWN	CHCKED	DESCRIPTION
A	13.06.22	GC	GR	KITCHEN RECONFIGURED

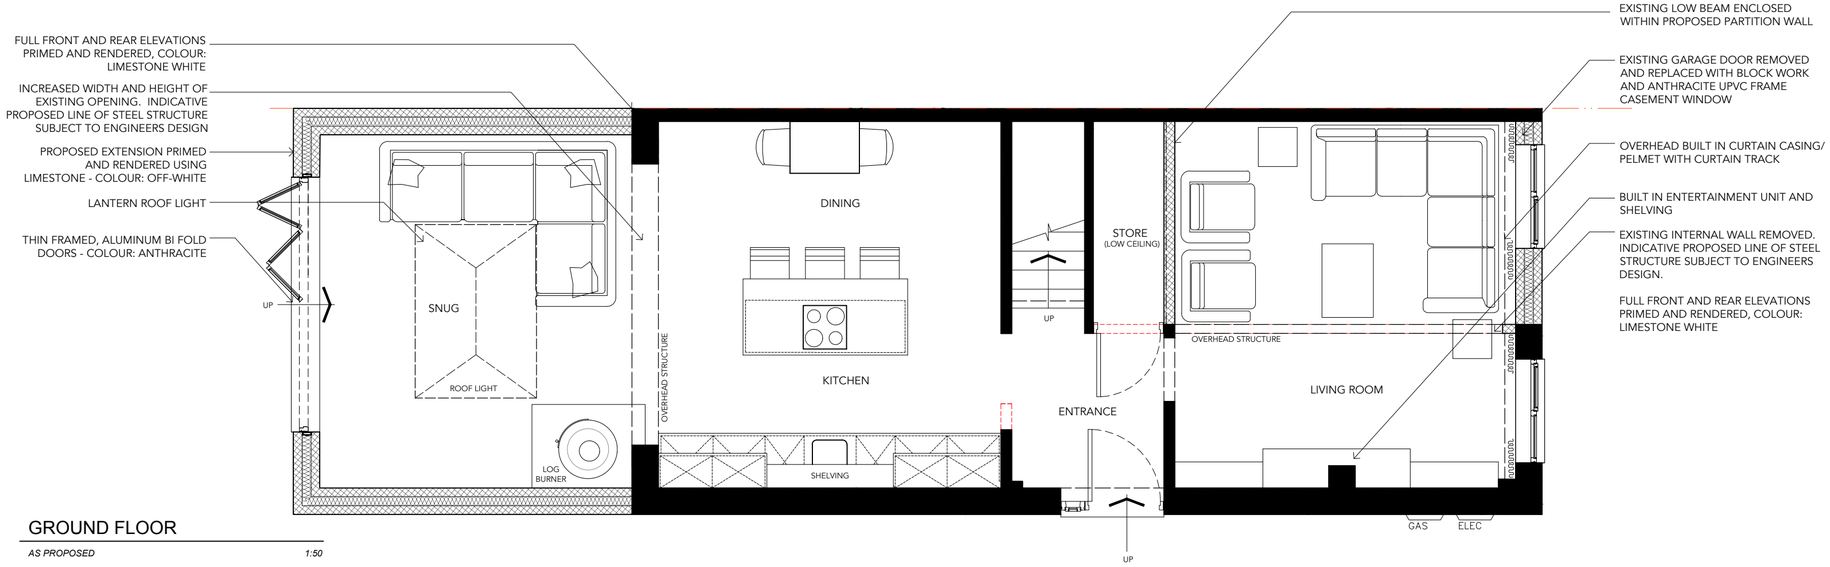

GROUND FLOOR

AS PROPOSED *1:50*

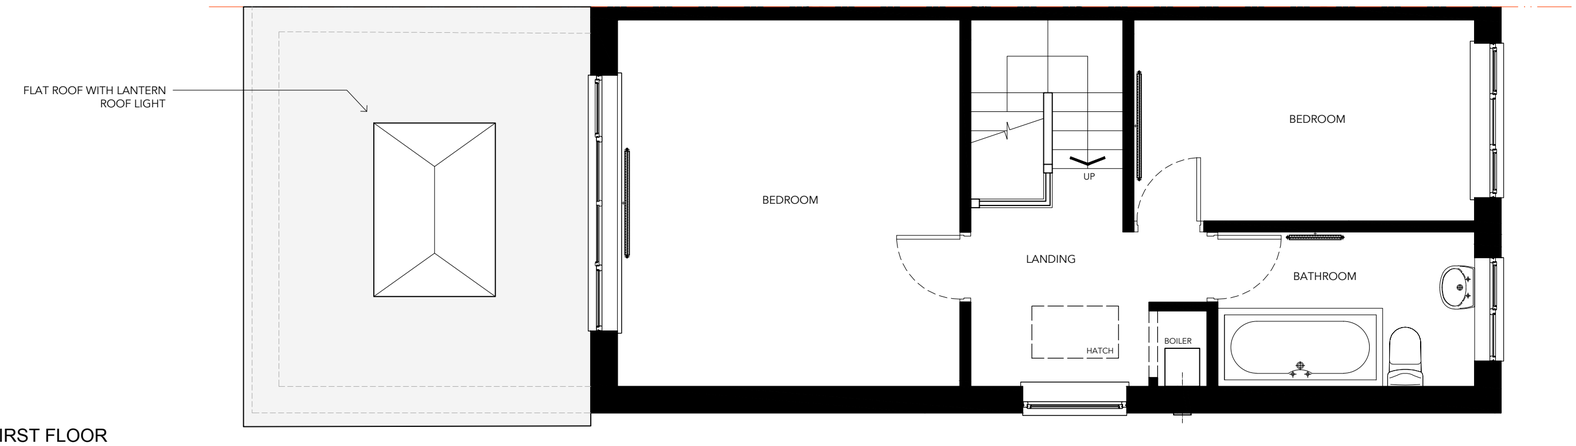


FIRST FLOOR

AS PROPOSED *1:50*

N


SCALE 1:50 0m 1 2 3 4 5

SCALE 1:100 0m 1 2 3 4 5 6 7 8 9 10

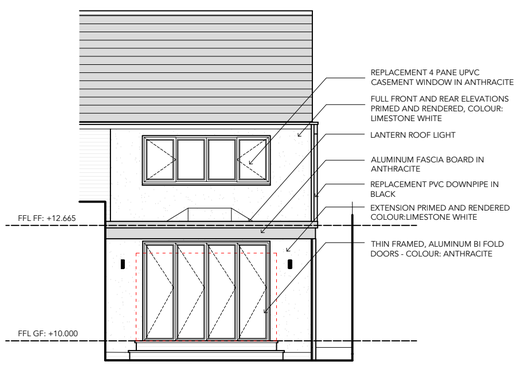


REAR ELEVATION

AS PROPOSED *1:100*

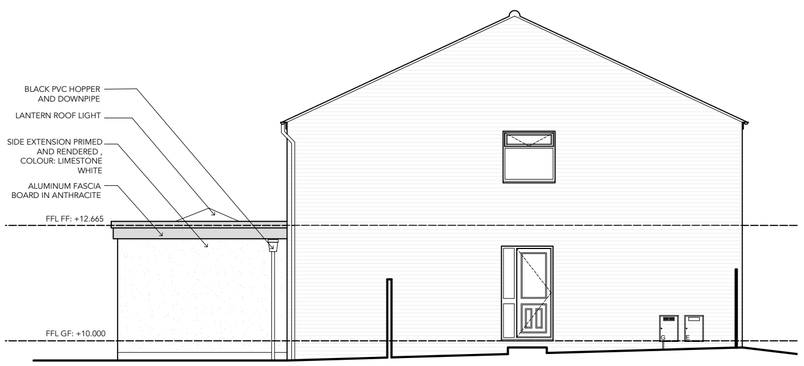

SIDE ELEVATION

AS PROPOSED *1:100*

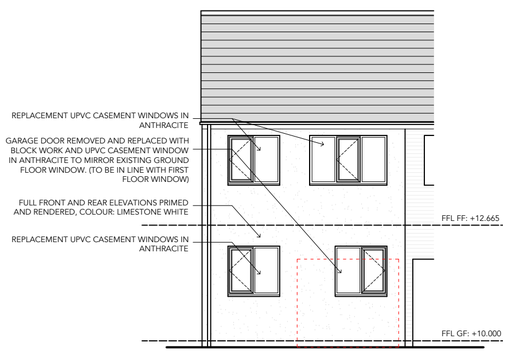

FRONT ELEVATION

AS PROPOSED *1:100*

JSA | ARCHITECTS
DIFFERENT. BY DESIGN.

01332 460044 hello@jsa.design www.jsa.design

CLIENT.
LLOYD FAMILY

PROJECT TITLE.
26B HORSLEY ROAD, BELPER, DERBYSHIRE, DE56 0NE

DRAWING TITLE.
PROPOSED PLANS AND ELEVATIONS

SCALE.	SHEET SIZE.	DRAWN.	CHECKED.
VARIES	A2	GC	GR

PROJECT REF.	DRAWING NO.	REV.
A22-002	**105**	**A**

DATE.	STATUS.
APRIL 2022	**PLANNING**