




Ground Floor Layout (AS PROPOSED)

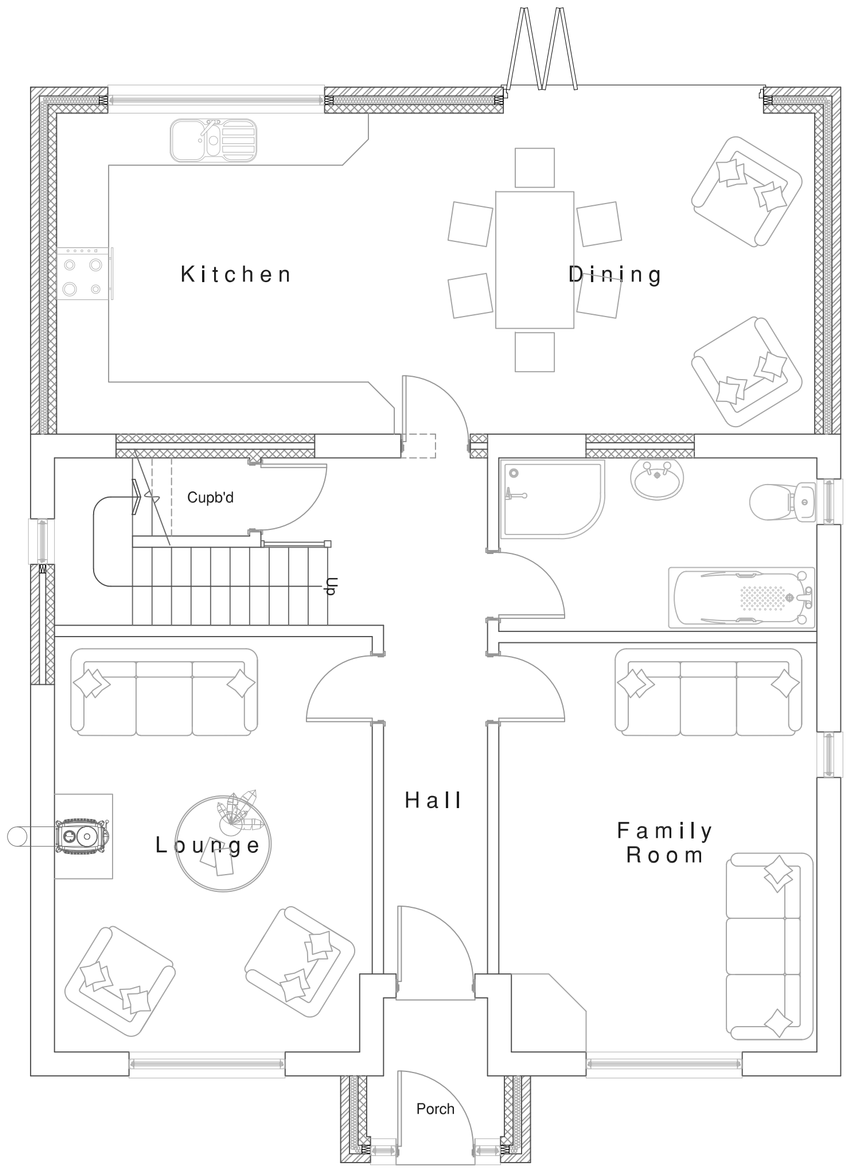


First Floor Layout (AS PROPOSED)

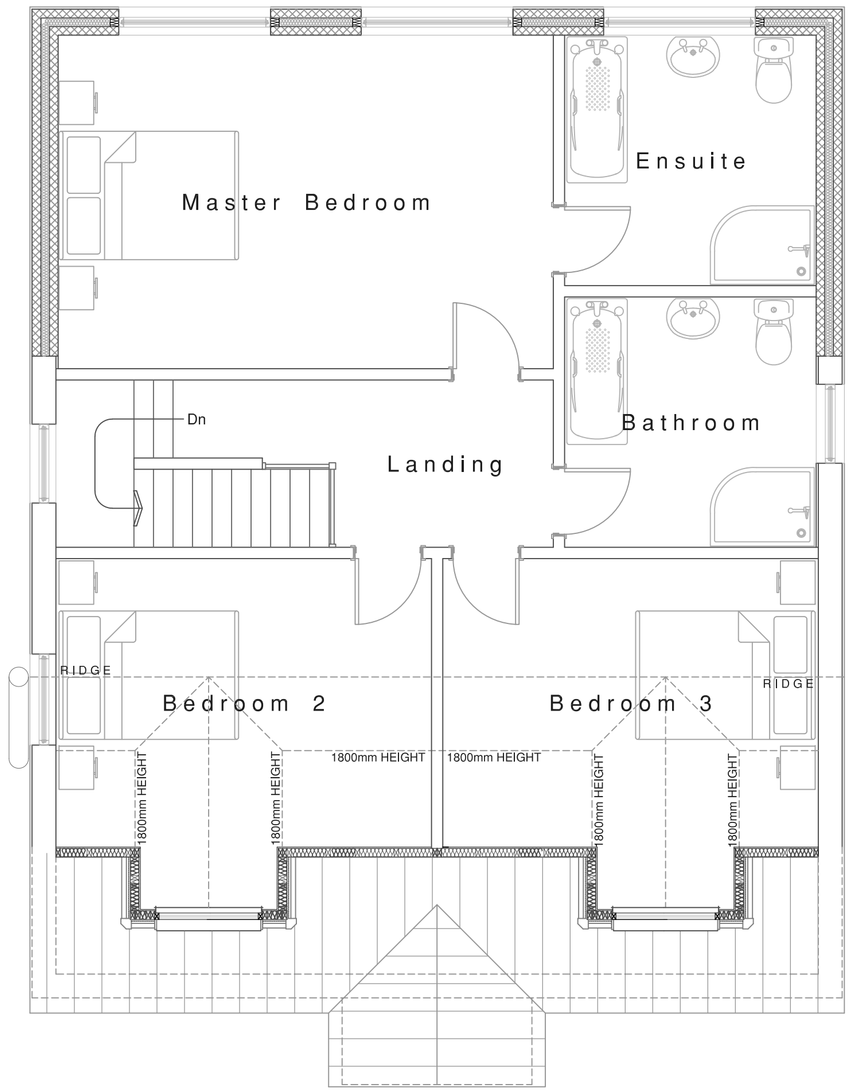


Front Elevation (AS PROPOSED)

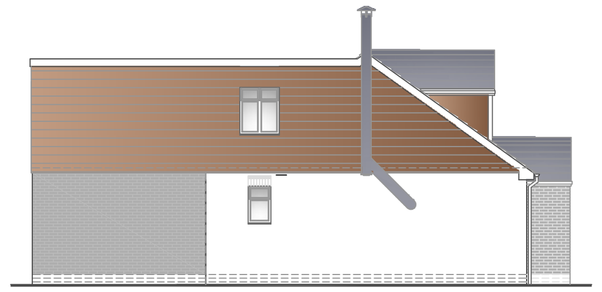


L.H. Side Elevation (AS PROPOSED)

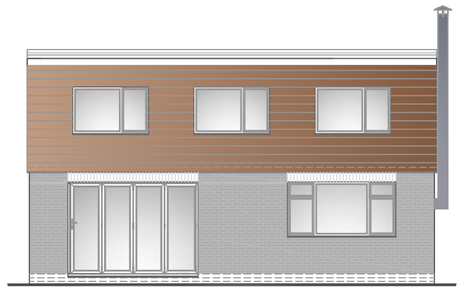

Rear Elevation (AS PROPOSED)

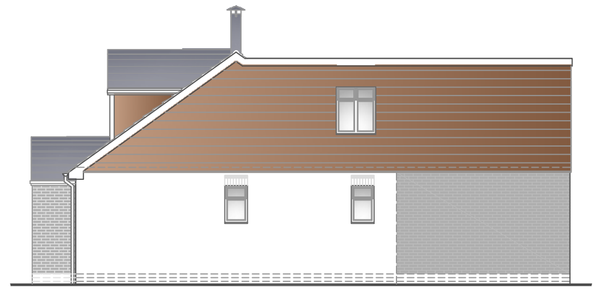


R.H. Side Elevation (AS PROPOSED)

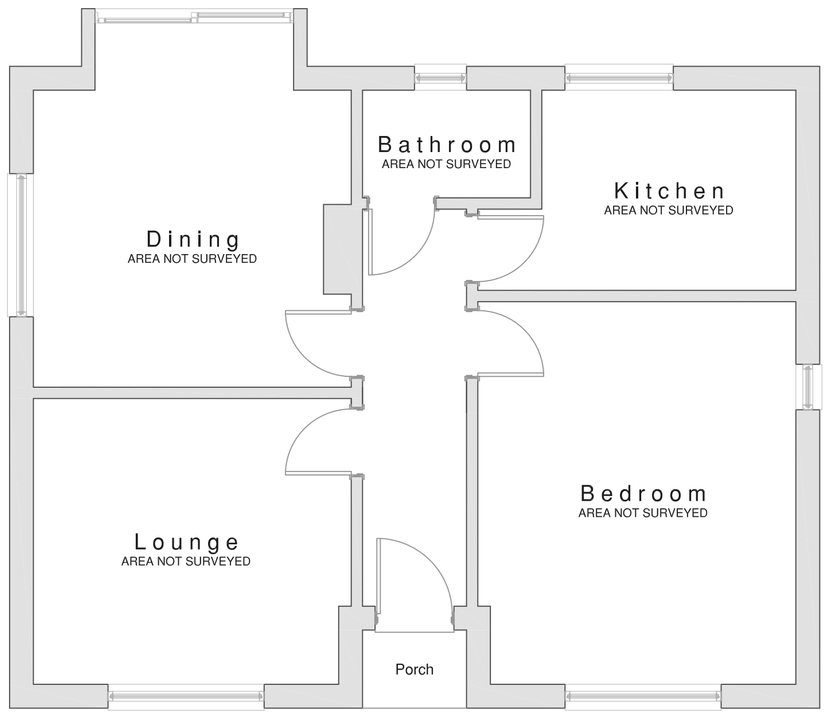

Ground Floor Layout (AS EXISTING)




Front Elevation (AS EXISTING)

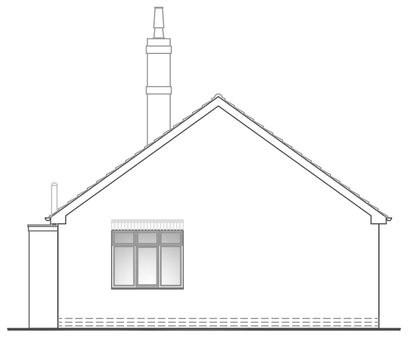

L.H. Side Elevation (AS EXISTING)



Rear Elevation (AS EXISTING)

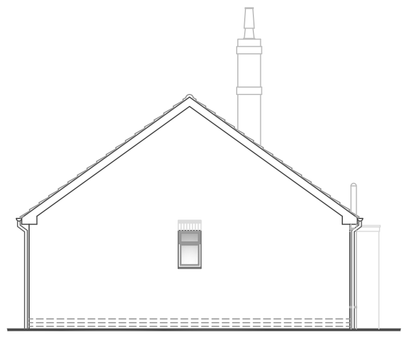

R.H. Side Elevation (AS EXISTING)

Rev.	Date	Amendments	Initials
C	20/06/22	FLUE ADDED TO SUIT CLIENTS COMMENTS.	D.
B	20/06/22	WINDOW OMITTED FROM LOUNGE AND REDUCED SIZE WINDOW ADDED TO UNDER-STAIR AREA.	D.
A	17/06/22	DRAWING AMENDED TO SUIT CLIENTS COMMENTS.	D.

MR. C. BOWER

Project

Proposed Extension & Alterations
34, Codnor Denby Lane,
Codnor,
Derbyshire.

Drawing Title

LAYOUTS AND ELEVATIONS AS EXISTING AND PROPOSED.

H M CHAMBERS & PARTNERS
consulting civil and structural engineers
41a Derby Road , Heanor
Derbyshire. DE75 7QG
Telephone [01773] 718994

Date	Drawing No.
June 2022	N8296-01[C]
Scale 1:50, 1:100 @ A1	

© copyright