
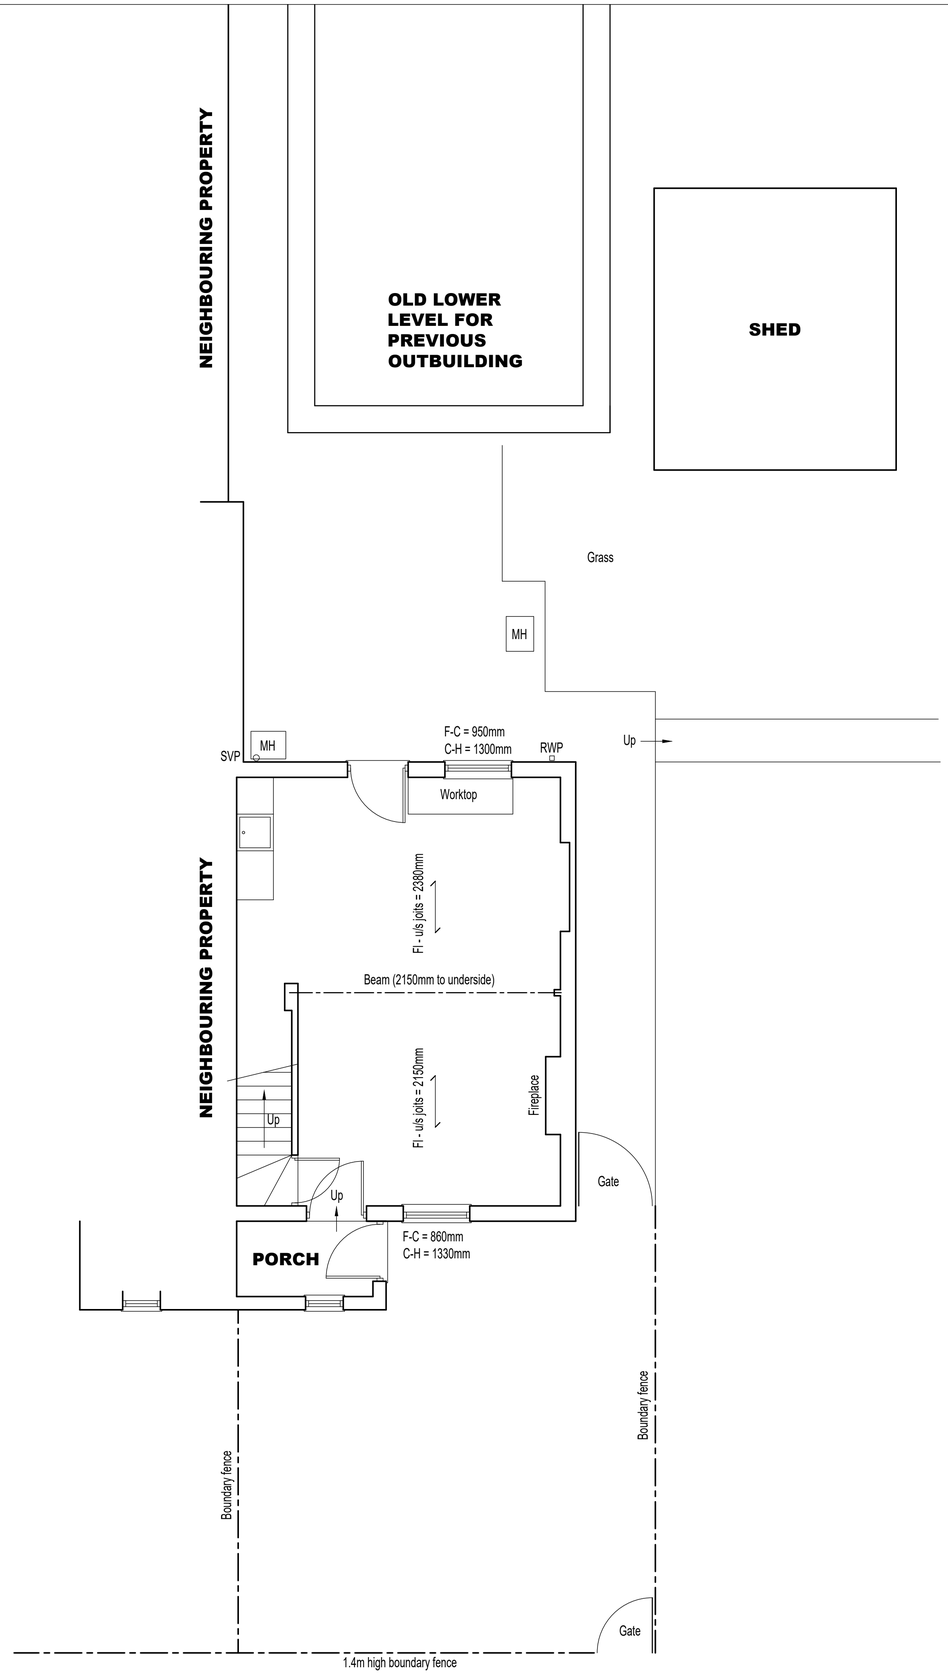


SITE / GROUND FLOOR PLAN

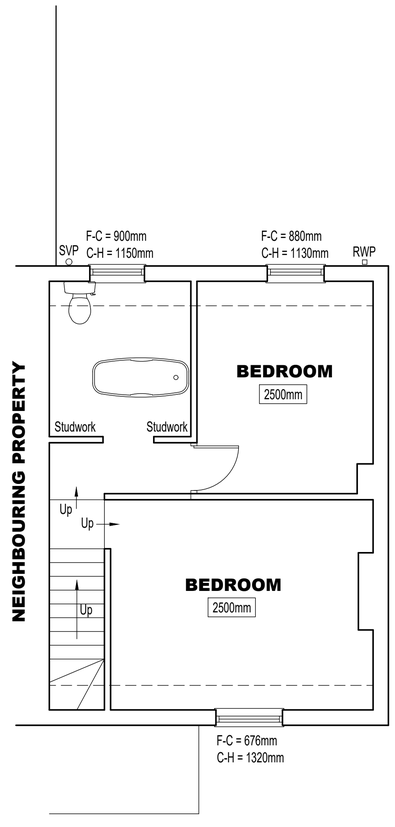

FIRST FLOOR PLAN

GF - FF level = 2560mm

REV:	DATE:	DESCRIPTION:	BY:

ABDS
Architectural Building Design Services
9 Eagle Street, Heage. Belper. DE56 2AJ.
Tel: 07773 899 597
E-mail: abds@abds.biz Web Site: www.abds.biz

PROJECT:
HOUSE EXTENSION AND ALTERATIONS

DRAWING TITLE:
EXISTING FLOOR PLANS

PROJECT ADDRESS:
2 CASTLE HILL COTTAGES
CASTLE LANE, IRONVILLE.
NOTTS. NG16 5PQ

CLIENT:
Mr and Mrs Turner

DATE: June 2022 SCALE: 1:50 FORMAT: A1

DRAWN: CF
CHECKED:
APPROVED:

DRG NO: 1549 / 01 2022 (c)

REVISION:

This drawing is copyright of Architectural Building Design Services & cannot be reproduced without written concent

Actual Size.
0 10mm