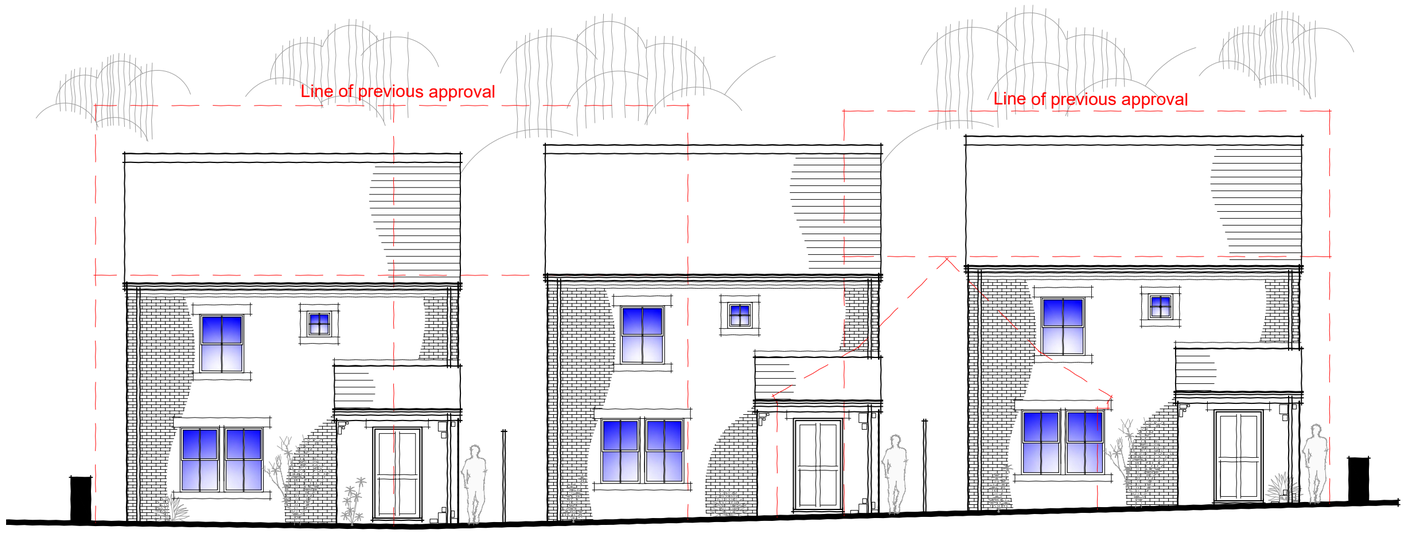

FRONT ELEVATION - PLOT 1 FRONT ELEVATION - PLOT 2 FRONT ELEVATION - PLOT 3

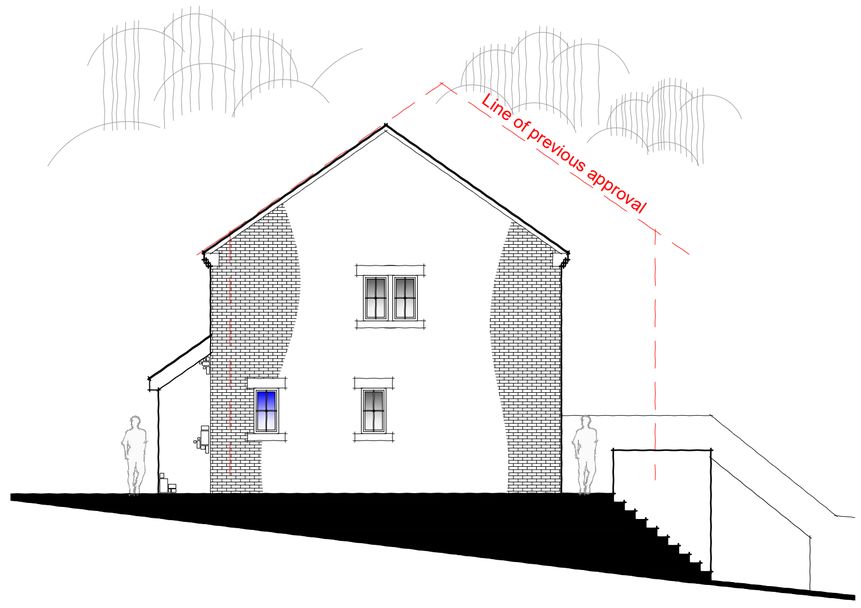

SIDE ELEVATION - PLOT 2



REAR ELEVATION - PLOT 3 REAR ELEVATION - PLOT 2 REAR ELEVATION - PLOT 1



SIDE ELEVATION - PLOT 2

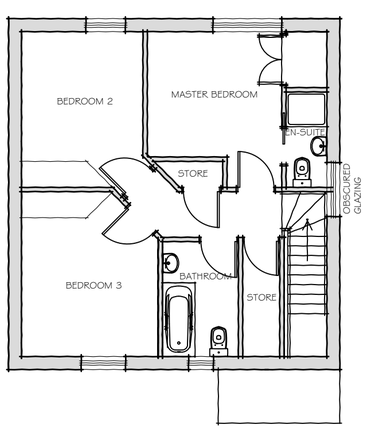

FIRST FLOOR - PLOT 1

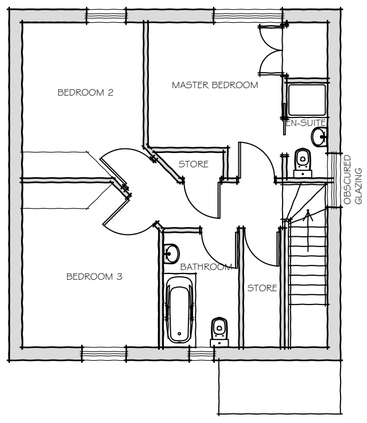

FIRST FLOOR - PLOT 2

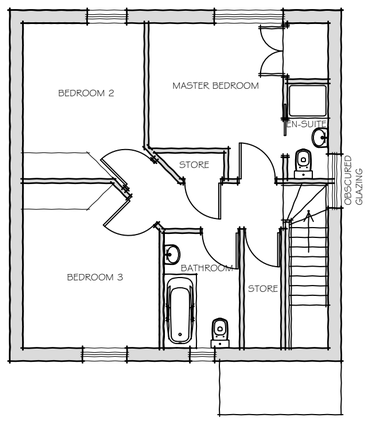

FIRST FLOOR - PLOT 3

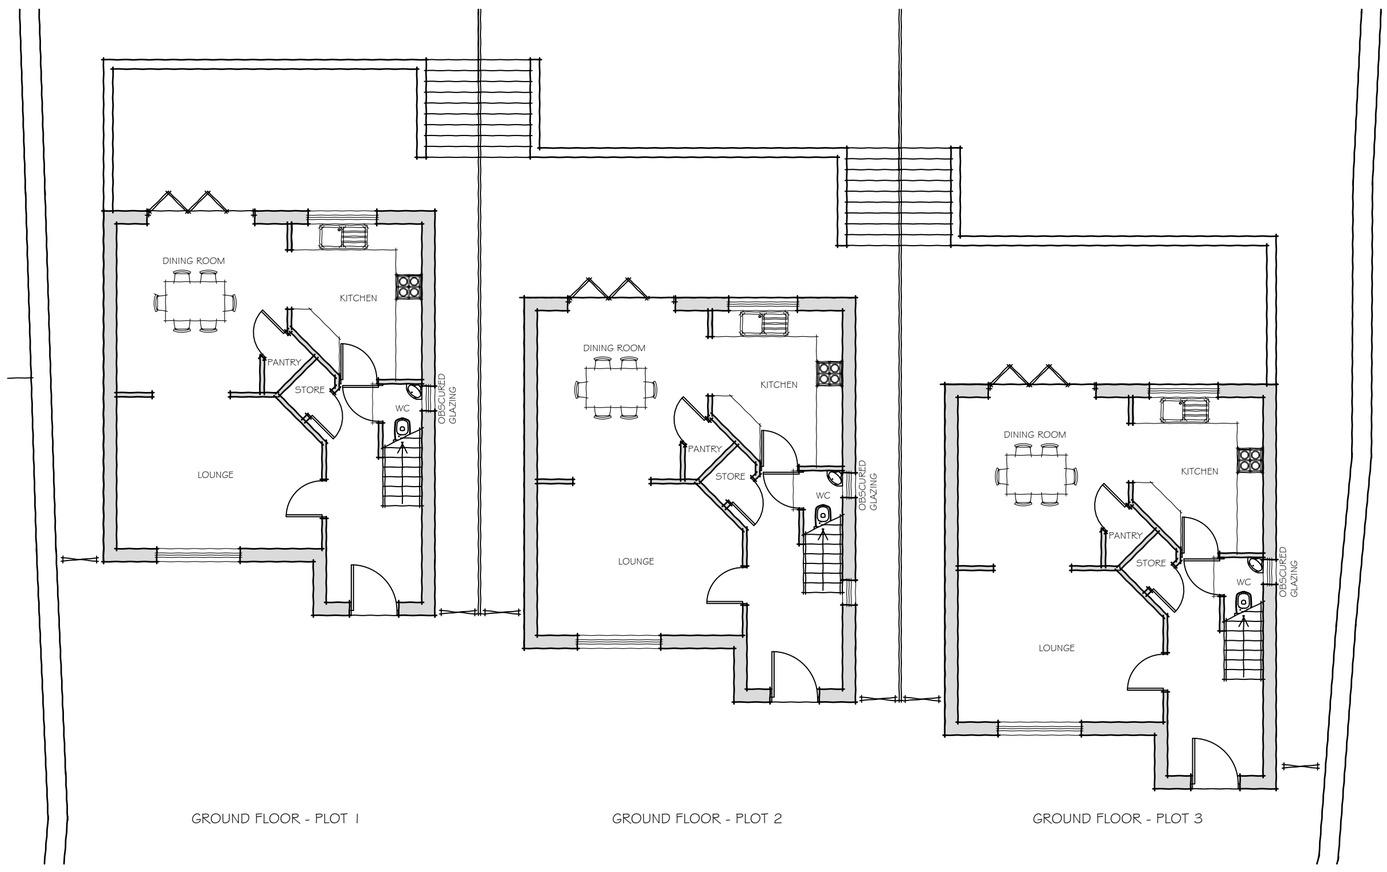

GROUND FLOOR - PLOT 1

GROUND FLOOR - PLOT 2

GROUND FLOOR - PLOT 3

0 2m 4m 6m 8m 10m 12m

SCALE BAR 1:100

bi Design Architecture

HEAD OFFICE
79 HIGH STREET, REPTON, DERBYSHIRE, DE65 6GF
T: 01283 704082

WEST MIDLANDS OFFICE
42A HIGH STREET, SUTTON COLDFIELD, B72 1UJ
T: 0121 354 5205

ENQUIRIES@BIDESIGN-ARCHITECTURE.CO.UK WWW.BIDESIGN-ARCHITECTURE.CO.UK

PLEASE NOTE: USE FIGURED DIMENSIONS ONLY. CONTRACTOR TO CHECK ALL LEVELS AND DIMENSIONS ON SITE PRIOR TO WORKS COMMENCING AND REPORT AND DISCREPANCIES TO BI DESIGN ARCHITECTURE

Project: Proposed residential development at
Address: 21 & 23 The Common, Crich

Client: Murfin

Drawing: Fesibility Plans and Elevations

Job Ref: 1589M Date: 06/07/21
Drawn By: MAC Check By: DPB
Scale: 1:100 Drawing No: 03B
Paper Size: A1

MEMBER OF THE CHARTERED INSTITUTE OF BUILDING
MEMBER OF THE CHARTERED INSTITUTE OF ARCHITECTURAL TECHNOLOGISTS
AFFILIATE MEMBER OF THE ROYAL INSTITUTE OF BRITISH ARCHITECTS