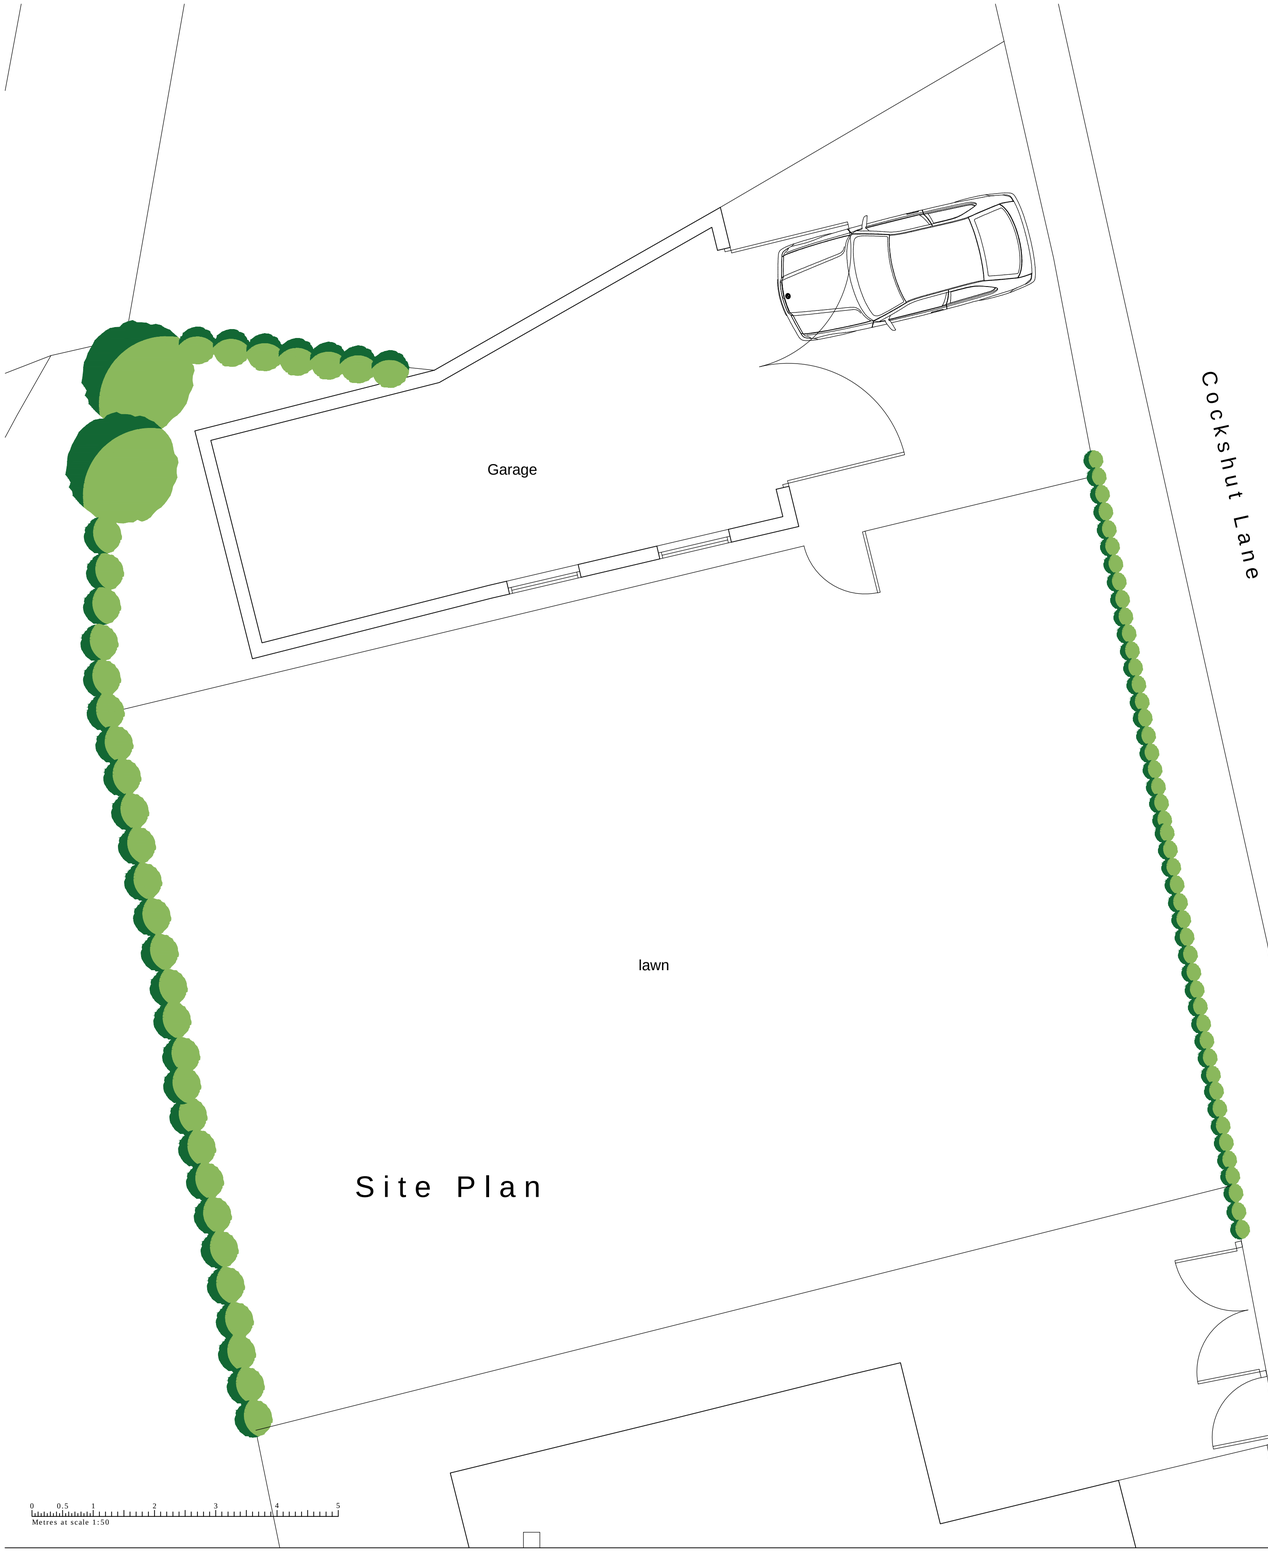


Site Plan

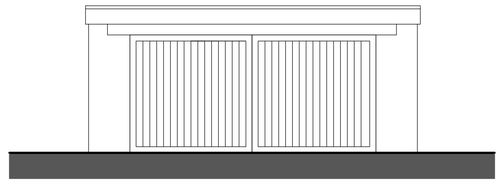

Front Elevation

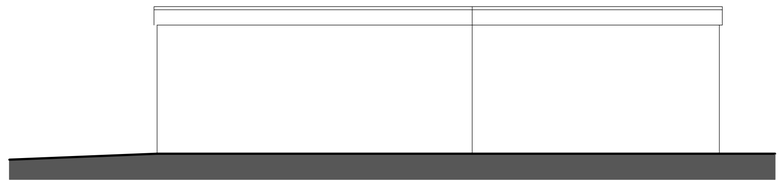

Side Elevation

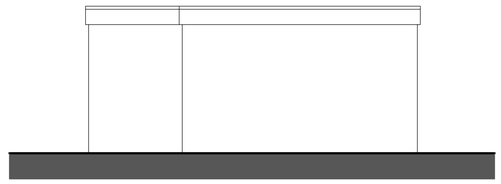

Rear Elevation

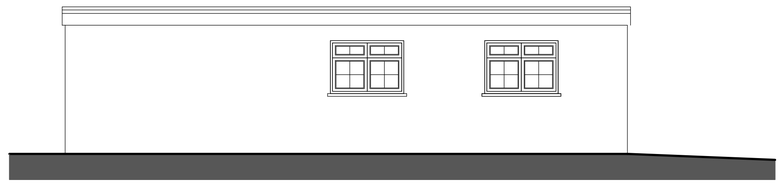

Side Elevation

Revisions:
-

Notes:
The copyright of this drawing belongs to Paul Hicking Associates and shall not be reproduced without their written consent.
Do not scale from this drawing.

12 Beaurepaire Crescent
Belper
Derbyshire
DE56 1HR
T : 07856 729813
E : paul@hicking.plus.com

Paul Hicking Associates

8 Lower Birchwood, Somercotes
**Site Plan as Elevations as Existing**

| Drawing No: | Revision: | Scale: | Status: |
|---|---|---|---|
| **2250 - 01** | - | 1:50 @ A1 | Planning |