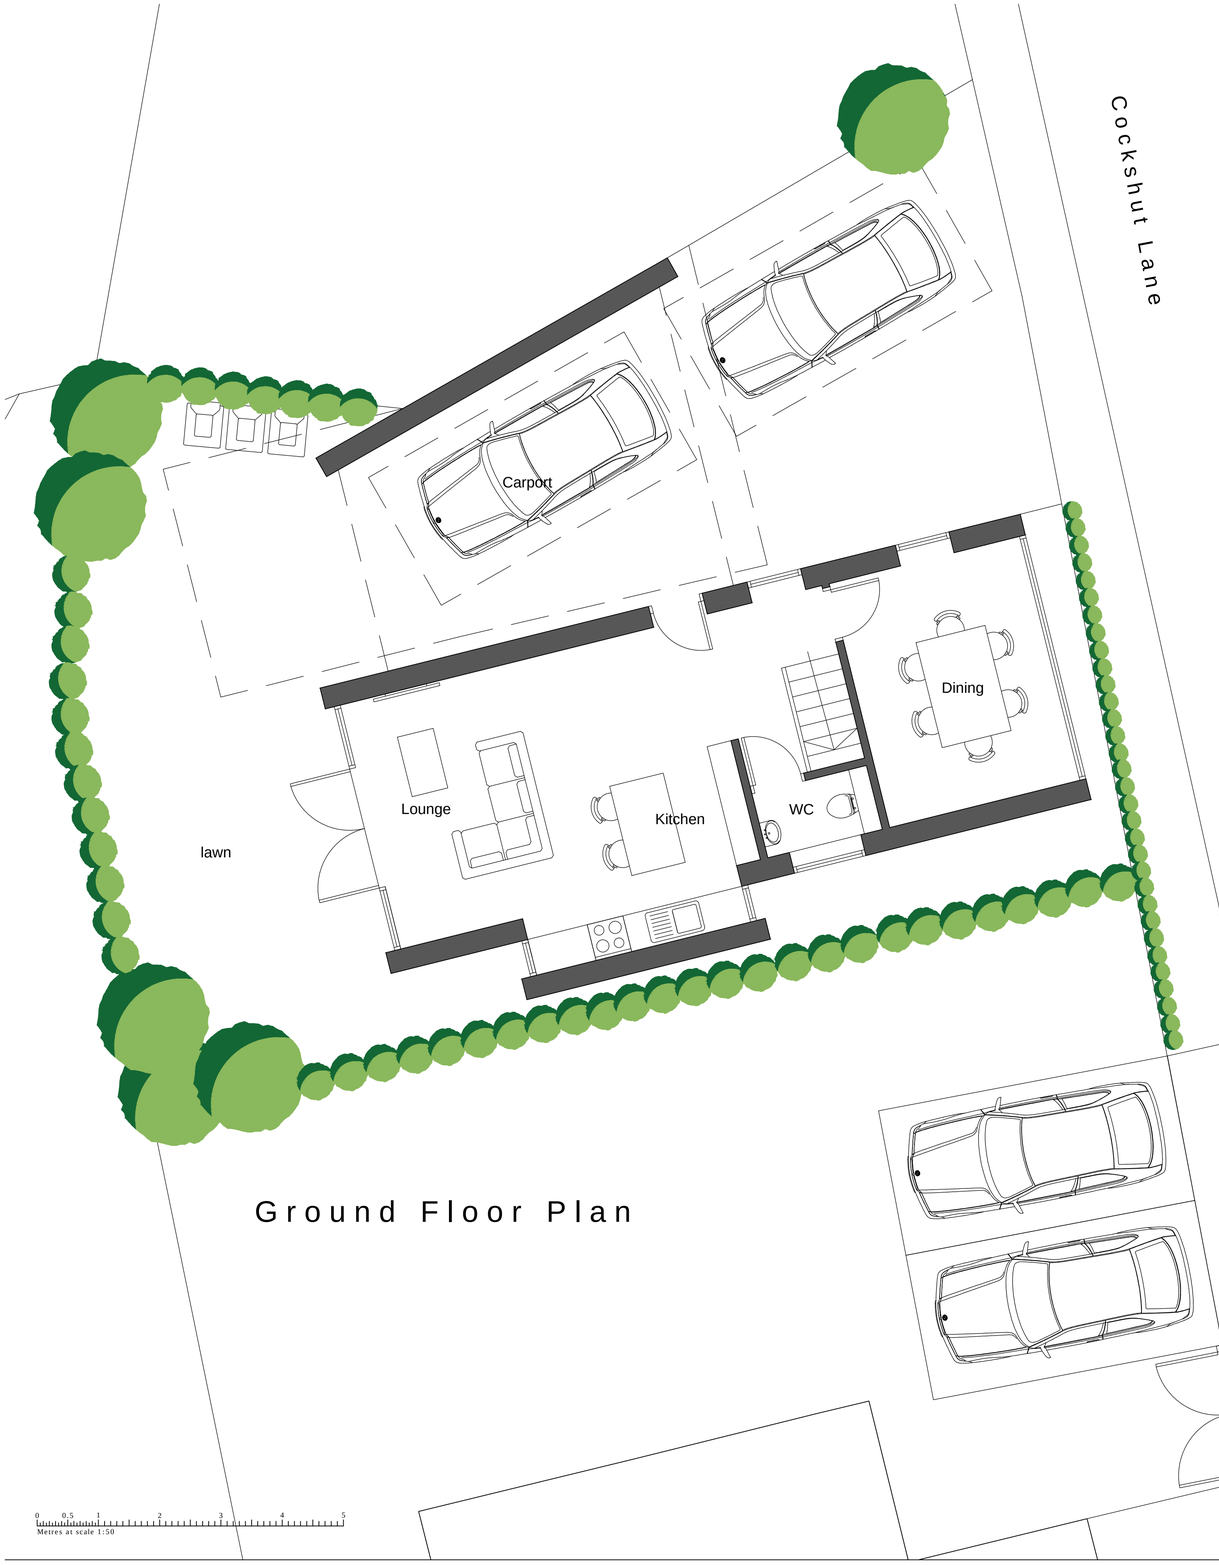



Revisions:

-

Notes:

The copyright of this drawing belongs to Paul Hicking Associates and shall not be reproduced without their written consent.
Do not scale from this drawing.

12 Beaurepaire Crescent
Belper
Derbyshire
DE56 1HR
T : 07856 729813
E : paul@hicking.plus.com

Paul Hicking Associates

8 Lower Birchwood, Somercotes

Plans as Proposed

Drawing No:	Revision:	Scale:	Status:
2250 - 02	-	1:50 @ A1	Planning