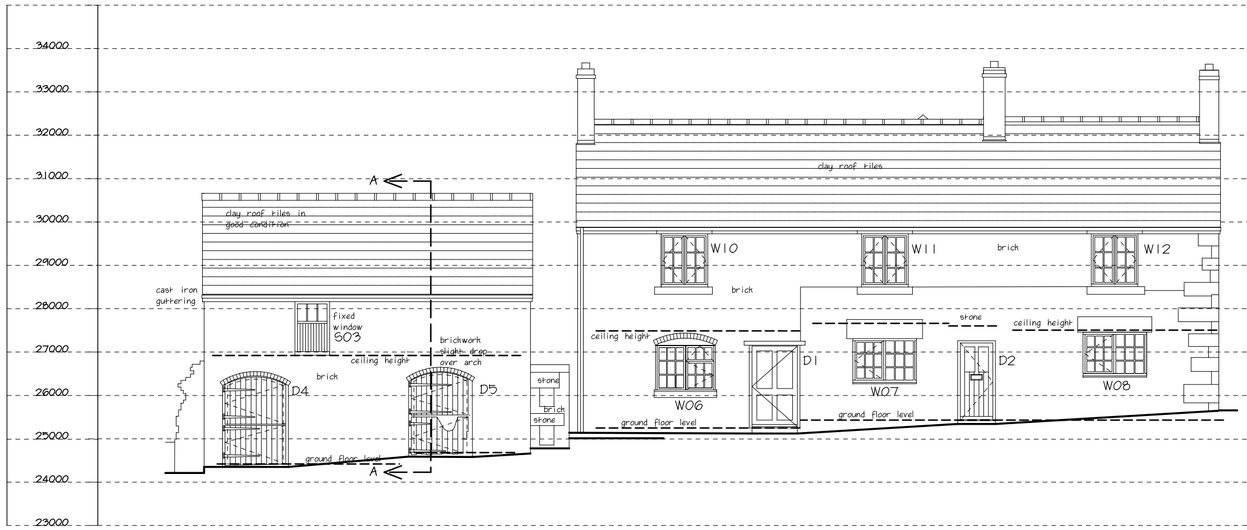

EAST ELEVATION
SCALE 1:100

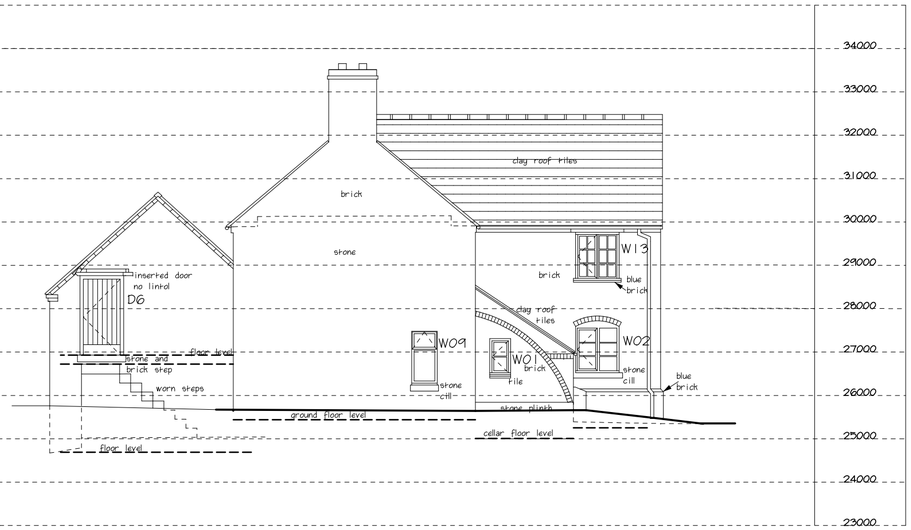

NORTH ELEVATION
SCALE 1:100

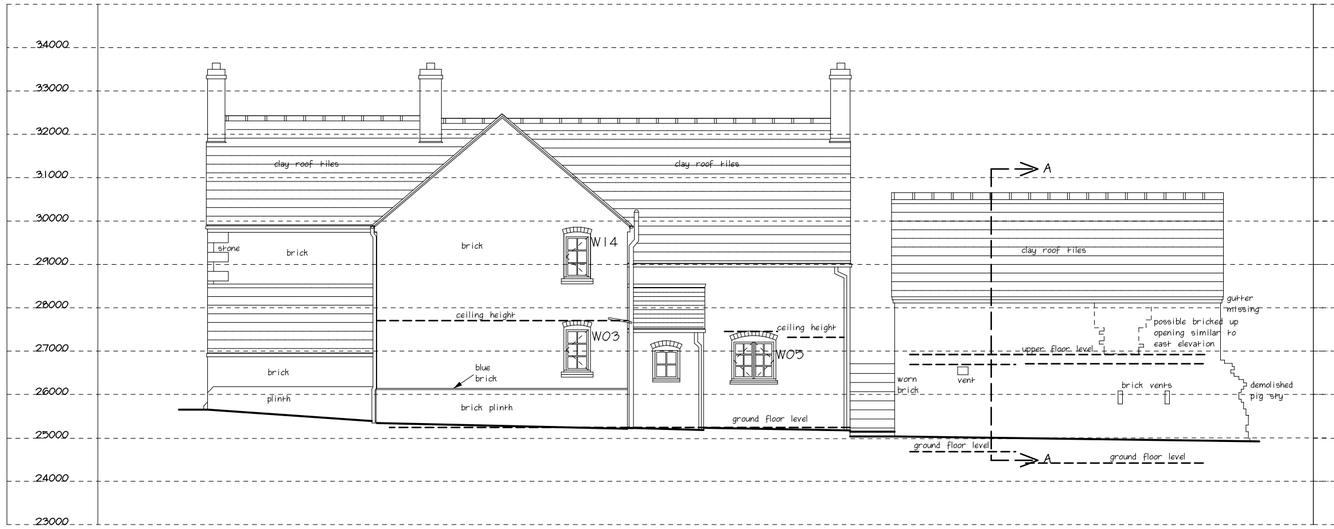

WEST ELEVATION
SCALE 1:100

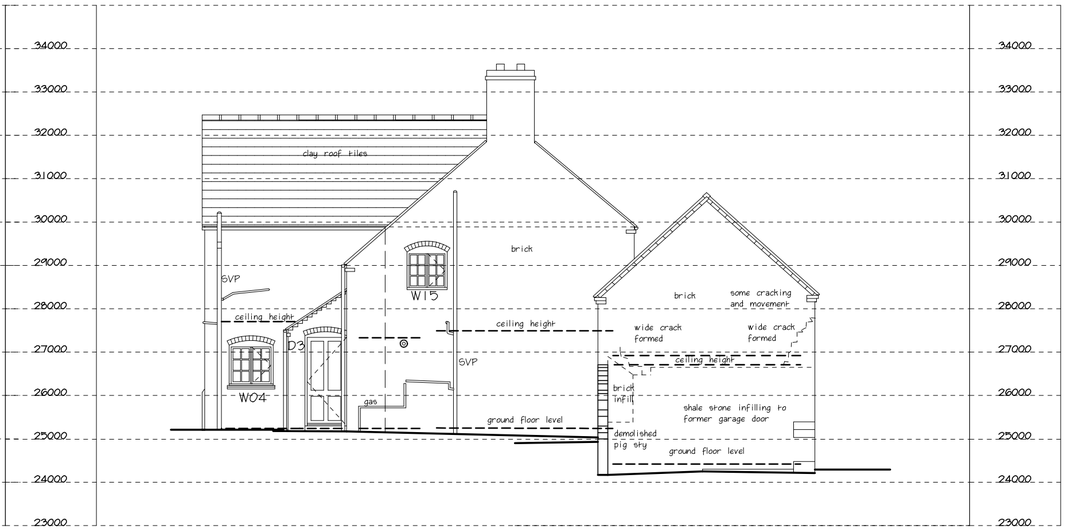

SOUTH ELEVATION
SCALE 1:100

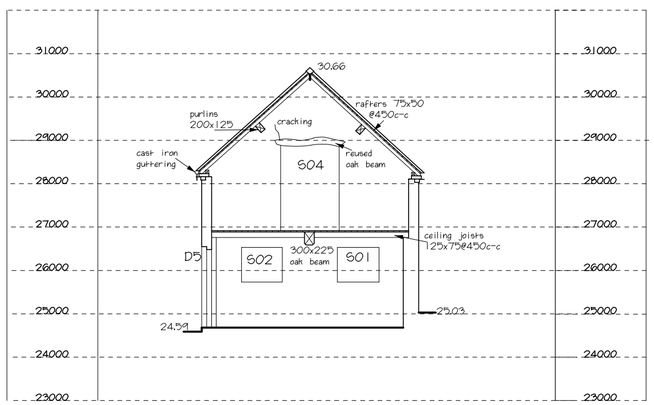

SECTION A-A
SCALE 1:100

N

SCALE 1:100
0 5m

REVISIONS

A 16/6/22 re numbering windows in line with quote SC

Parsons Sargeant Architects
The Cottage, Trentham Park Golf Club, off Park Drive,
Trentham, Stoke-on Trent, Staffordshire, ST4 8AE
Stoke-on-Trent: 01782 394560 and Ashbourne: 01335 340890
E info@asap-architects.com W www.asap-architects.com

RIBA Royal Institute of British Architects Chartered Practice
REGISTERED PRACTICE

PROJECT: PARK FARM, MUGGINTON LANE END, ASHBOURNE DE6 4PP
DRAWING: EXISTING ELEVATIONS & SECTION
SCALE @ PAPER SIZE: 1:50@A1 DRAWN: SC DATE: FEB 2022

DRAWING NUMBER / REVISION
J15-04A

ALL DIMENSIONS TO BE CHECKED ON SITE BEFORE FABRICATION : CONTRACTORS DO NOT SCALE

ANTHONY SHORT + PARTNERS LLP
© COPYRIGHT