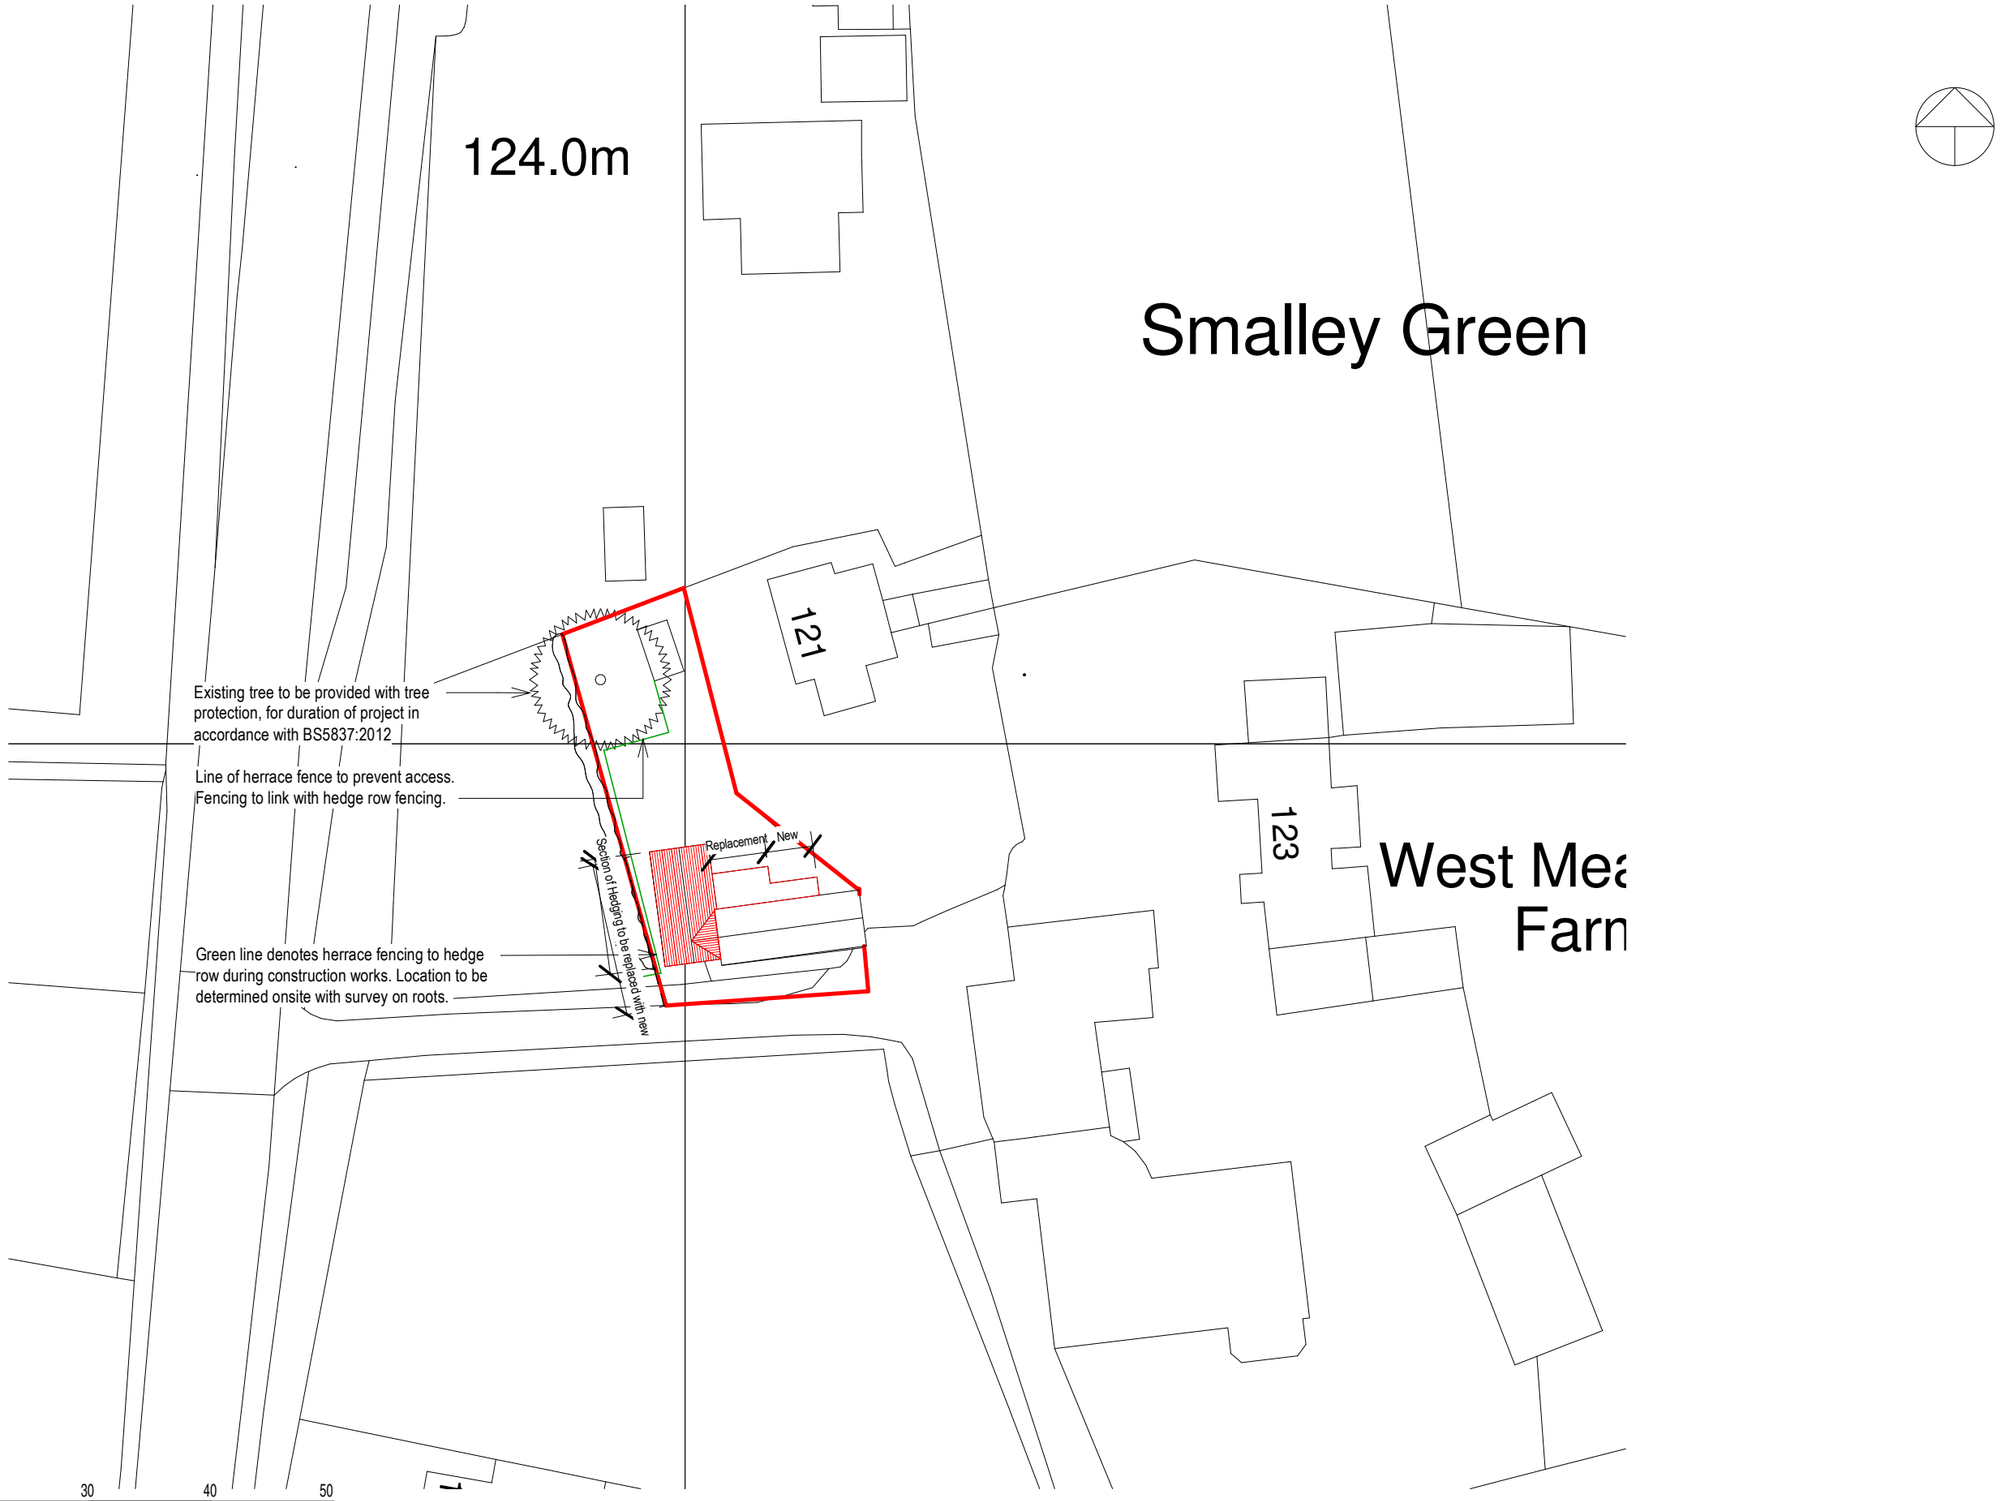


Do not scale from this drawing.
Dimensions to be site checked by Contractor working only from grid and figured dimensions and cross checked with all other relevant drawings.
Any discrepencies to be reported to the Architect prior to construction.
The title, copyright and information in this document is the property of Morrison Design Ltd, Chartered Architects.

PLANNING APPLICATION

Job Title.
Proposed Extension
119 Main Road, Smalley, Ilkeston
Derbyshire DE7 6DT

Client.
Peter Newman-Earp

Drawing No.
GEN-PN-0001 A106

Drawn: Author

Checked by: Checker

Drawing Title.
Block Plan

Job No.
GEN-PN-0001

Revision

Scale @ A3:
1 : 500

Date:
10/05/2022

Revision	Description	Date

MORRISON DESIGN
CHARTERED ARCHITECTS
Morrison Design Ltd - Darley Abbey Mills - 3rd Floor - The Long Mill - Derby - DE22 1DZ
T 01332 363355 E architect@morrisondesign.co.uk W morrisondesign.co.uk