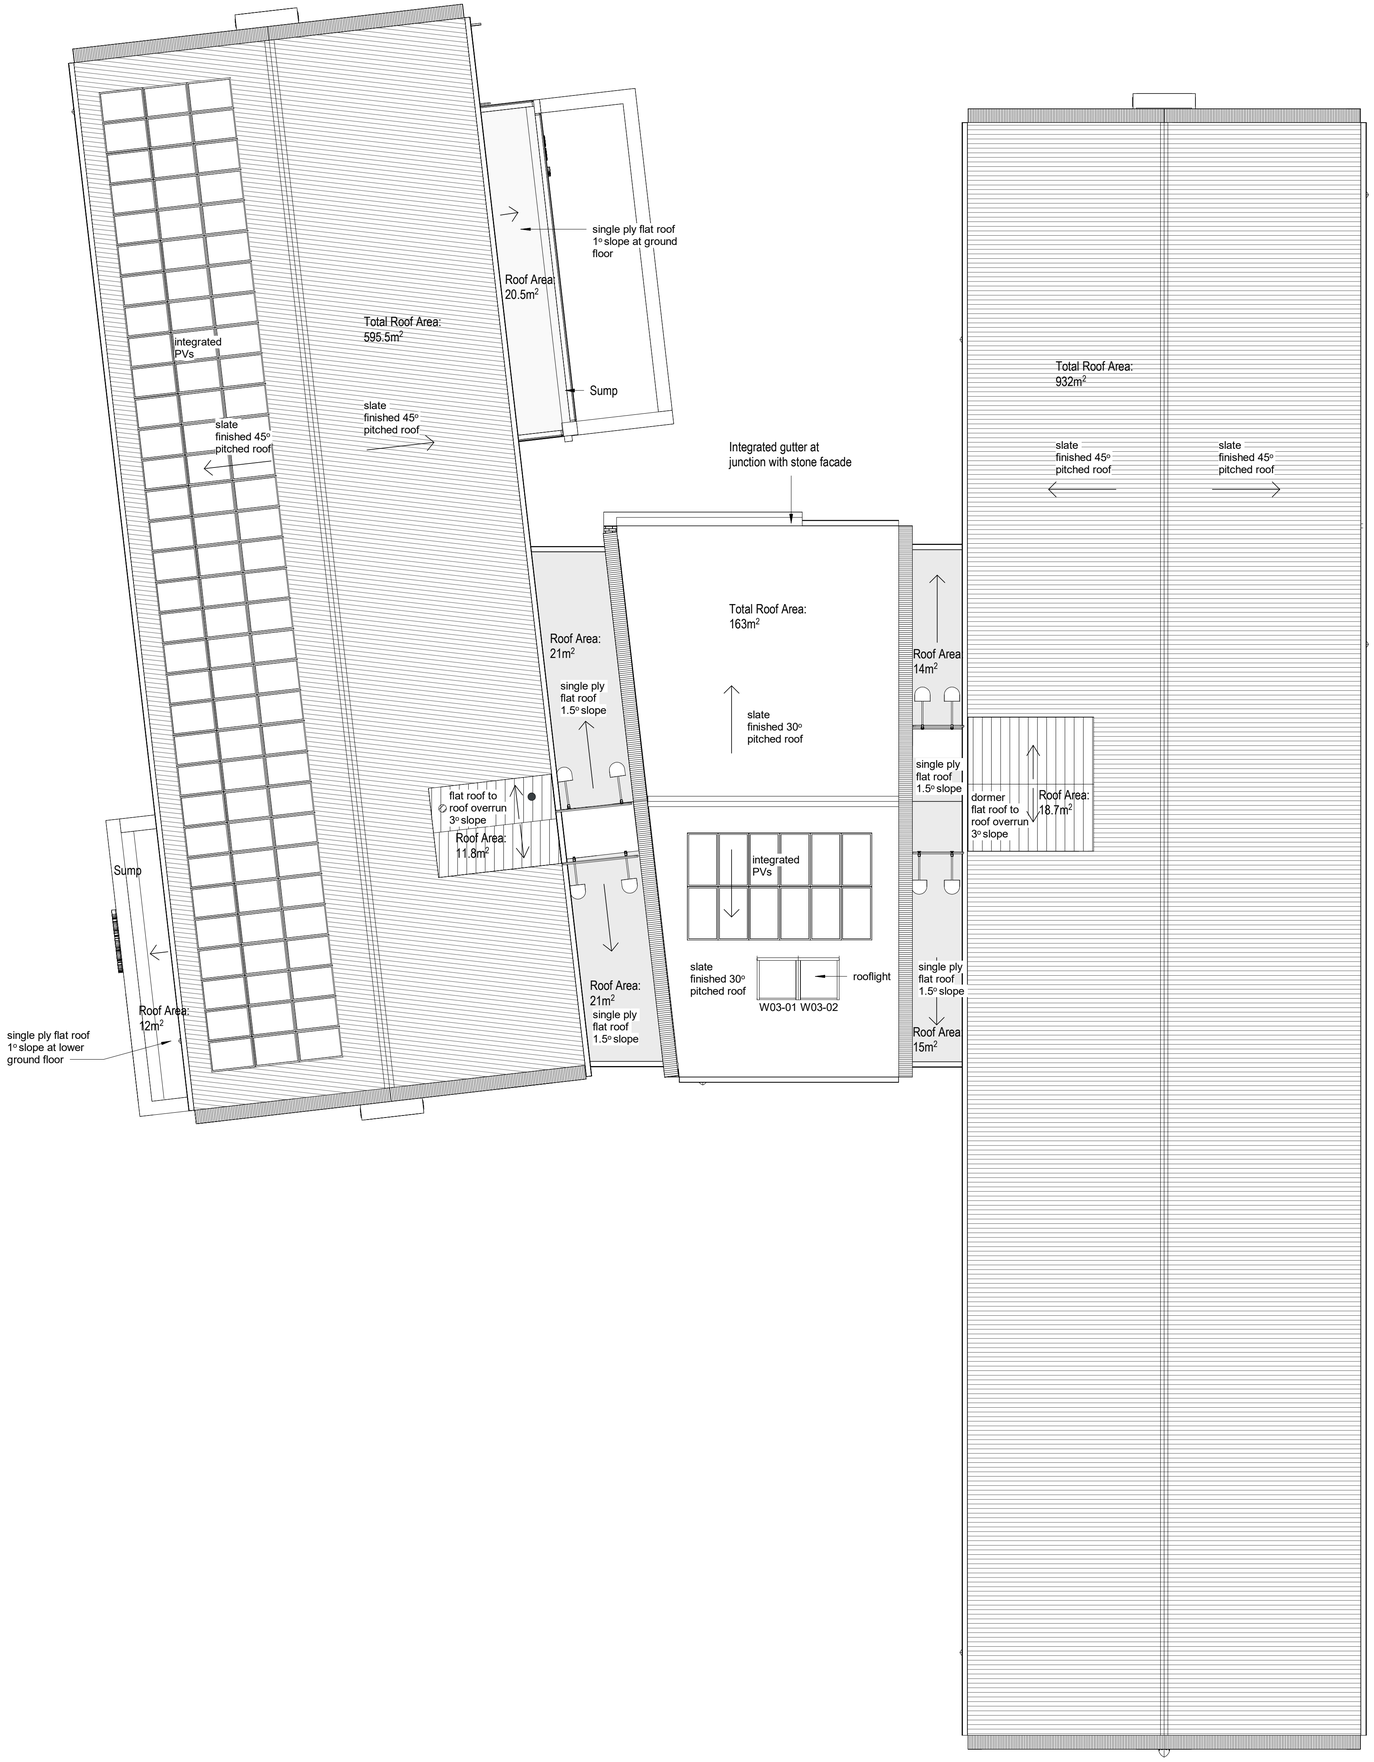

Proposed Roof Plan
1 : 100

Graphical Scale 1:100 (0 1 2 3 4 5m)

Drawn by : AJP Date : 15/12/2021 Scale : 1 : 100 @ A1

Status	Preliminary	Presentation	Tender	Construction	Last Issue
Date :	15.12.21				

Approved by : PF

Revision		Date	Drawn	Approved
P1	First Issue	13/01/22	MDC	PF
P2	2F dormer roofs updated to coordinate with structure	19/04/22	MDC	MDC
P3	Draft issue for Planning	13/05/22	MDC	PF
P4	Issued for Planning	16/06/22	MDC	PF

ID	Risk	Mitigation	Date

Race Cottam Associates

Sheffield Studio
1 East Parade
Sheffield S1 2ET
0114 2737050

Architects
racecottam.com

Client:
DCHS Trust

Project :
Belper Health Centre

RCA Project Ref:
3160-13

Drawing Title :
Proposed Roof Plan

Drawing Number:

Project Code	Originator	Volume	Level	File Type	Role	Number
A5057	RCA	00	04	DR	A	0260

Status:	Suitability Description:	Revision Description:	Revision:
S4	Suitable for Stage Approval	PRELIMINARY	P4

© This drawing is the copyright of Race Cottam Associates Ltd. Do not scale from this drawing.