MapServe

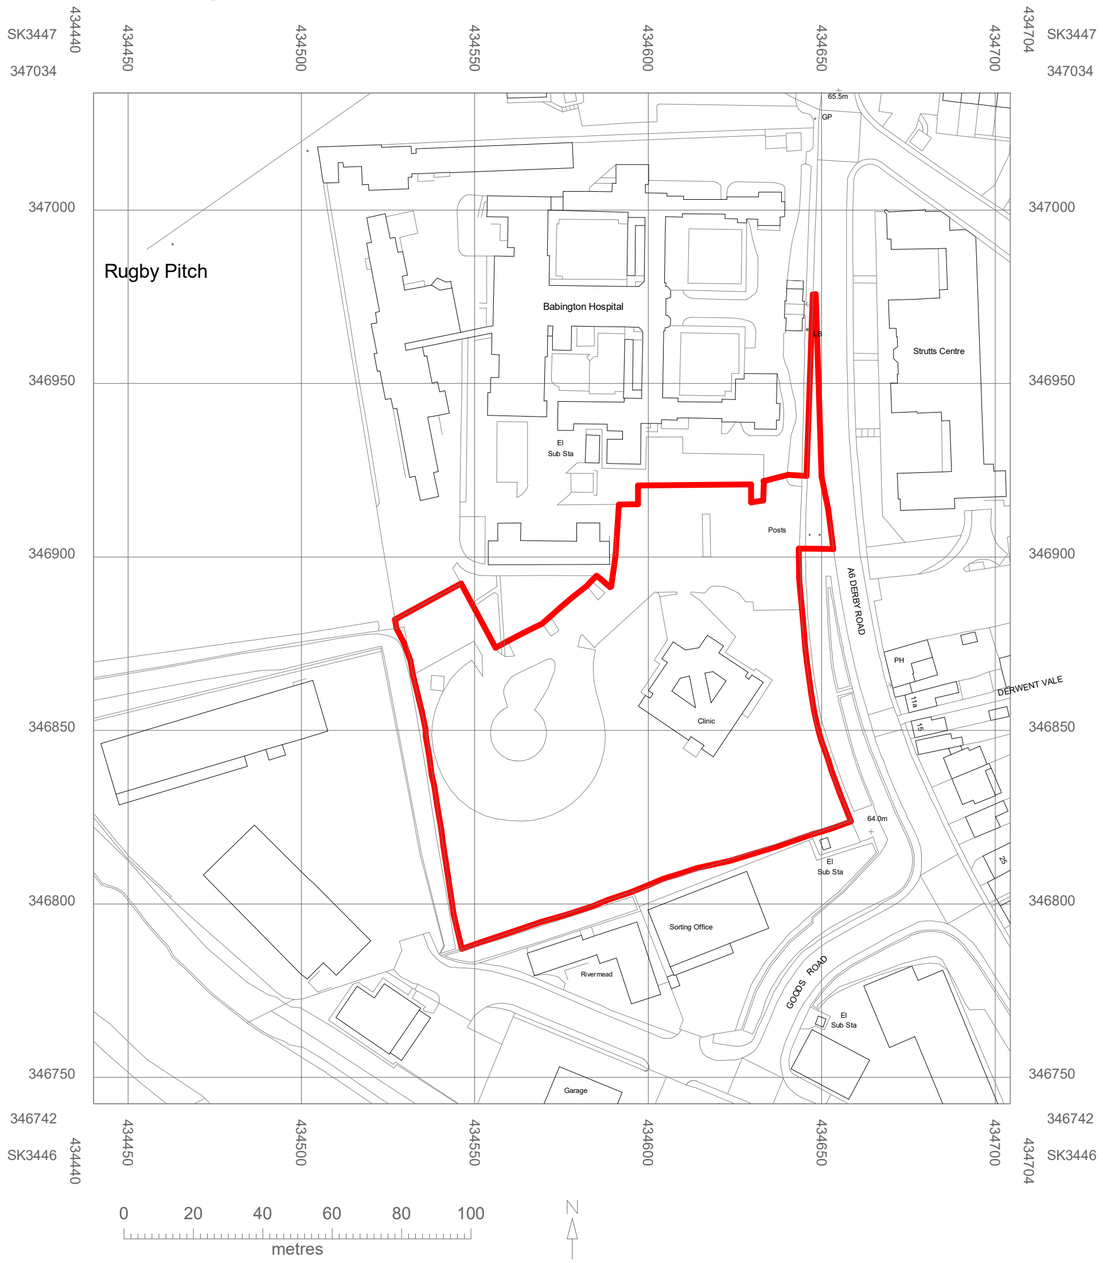

© Crown copyright 2020 Ordnance Survey 100053143

Planning Application
Site Boundary

Site Address:
Belper Clinic
Derby Road
Belper
DE56 1WH

Site Location Plan
1 : 1250

Graphical Scale 1:1250
0 5 10 15 20 30 40 50 60 70 80 90 100m

Drawn by : AJP Date : 21/12/2021 Scale : 1 : 1250 @ A2

Status	Preliminary	Presentation	Tender	Construction	Last Issue
Date :	AJP				
Approved by :	PF				

Revision		Date	Drawn	Approved
P1	First Issue	23/03/22	MDC	PF
P2	Red line boundary updated	24/03/22	MDC	PF
P3	Draft issue for Planning	13/05/22	MDC	PF
P4	Issued for Planning	16/06/22	MDC	PF

ID	Risk	Mitigation	Date

Key:

Race Cottam Associates
Sheffield Studio
1 East Parade
Sheffield S1 2ET
0114 2737020
Architects
racecottam.com

Client:
DCHS Trust

Project :
Belper Health Centre

RCA Project Ref:
3160-13

Drawing Title :
Site Location Plan

Drawing Number:

Project Code	Originator	Volume	Level	File Type	Role	Number
A5057	RCA	00	XX	DR	A	0901

Status:	Suitability Description:	Revision Description:	Revision:
S4	Suitable for Stage Approval	PRELIMINARY	P4

© This drawing is the copyright of Race Cottam Associates Ltd. Do not scale from this drawing.