	Date	Revisions

Drawing Notes:
All dimensions must be checked/verified on site and not scaled from this drawing.



Existing Front Elevation Scale 1/100



Existing Rear Elevation Scale 1/100

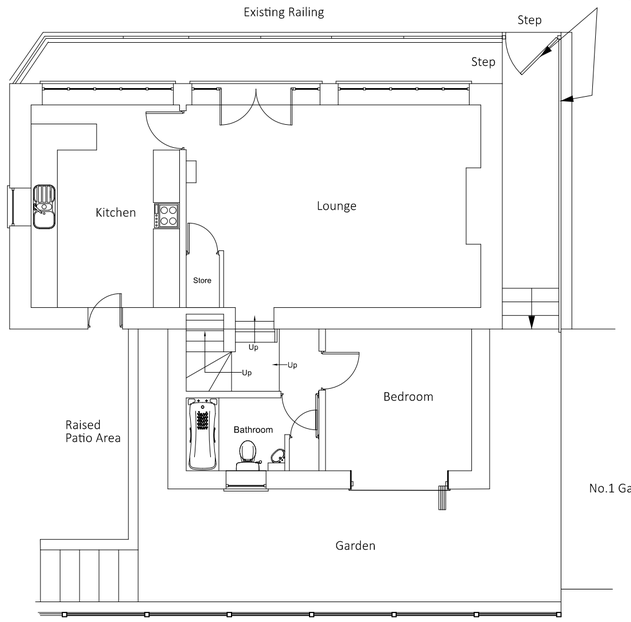

Proposed Ground Floor Layout



Proposed Front Elevation Scale 1/100



Existing Railing



Proposed Rear Elevation Scale 1/100

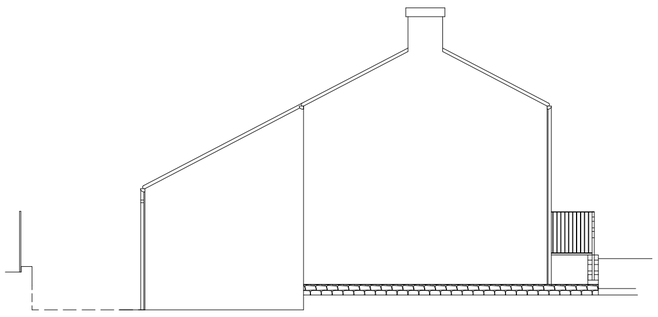

Existing Side Elevation Scale 1/100

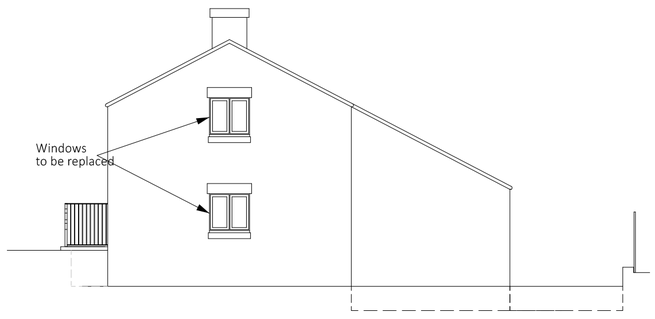

Existing Side Elevation Scale 1/100

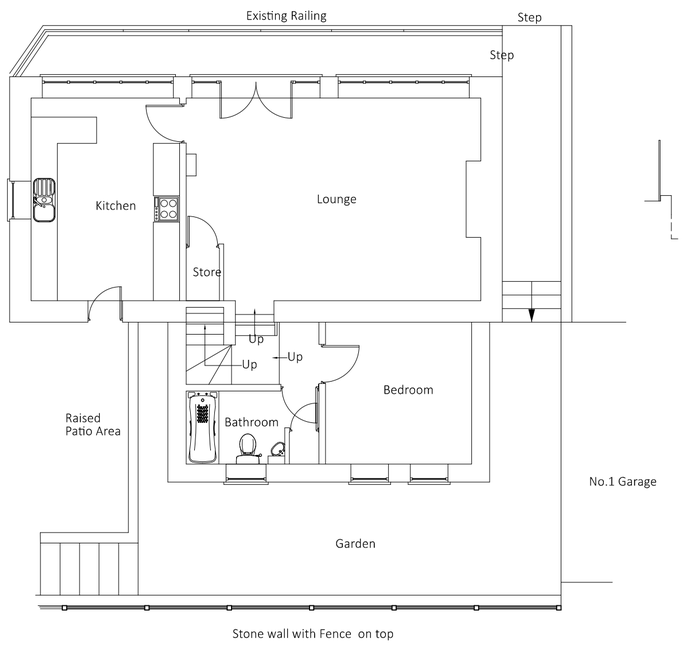

Existing Ground Floor Layout

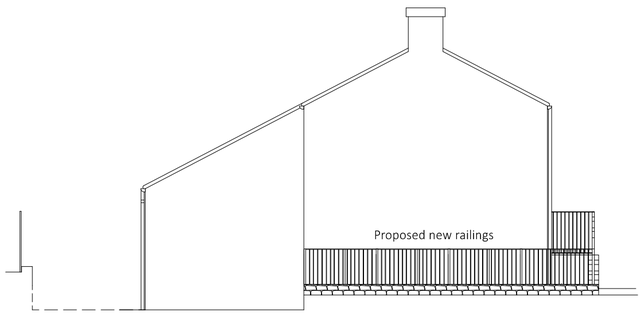

Proposed Side Elevation Scale 1/100

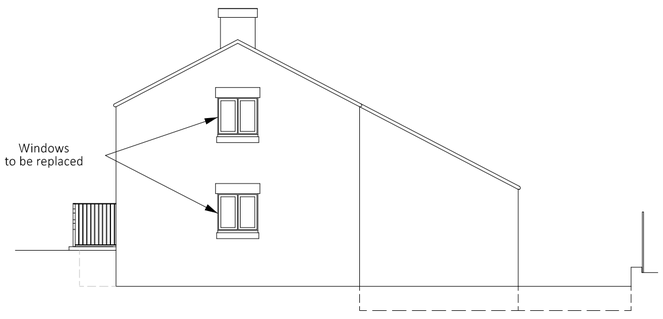

Proposed Side Elevation Scale 1/100

Client:
Mr Andrew Morley

Project Site Address

3 Pond Road
Holbrook
BELPER
DE56 0TX

Drawing Title:
Existing and Proposed Layouts and Elevations

Scale: 1:100 @ ISO A2

Status: Planning

Date: June 2022

Drawing No: