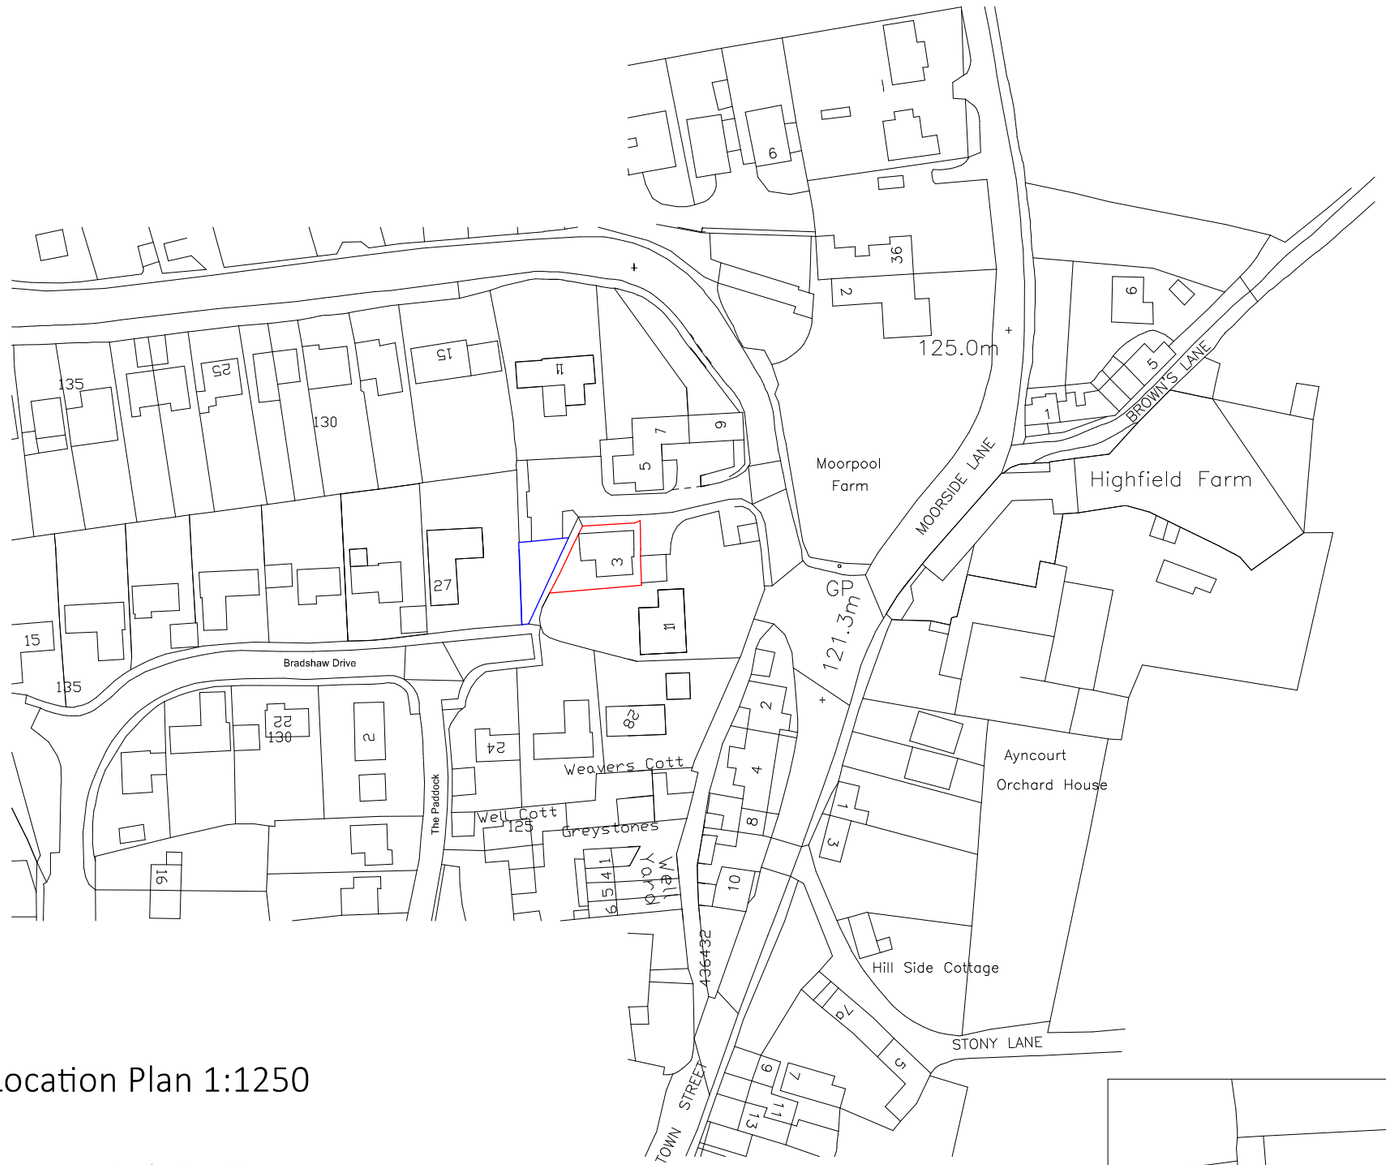

Location Plan 1:1250

Application Site

Land also in applicant's ownership

© Crown Copyright and database rights 2021 OS 100047474

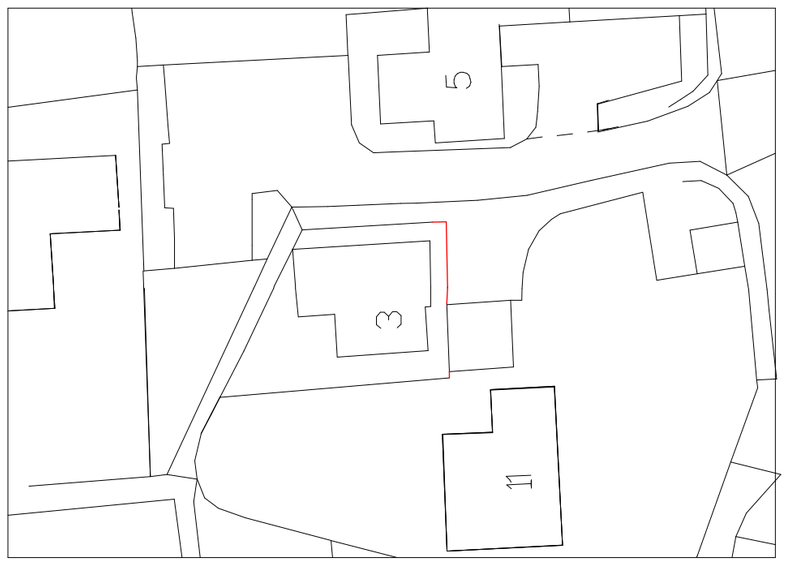

Block Plan 1:500

Client:
Mr Andrew Morley

Project Site Address

3 Pond Road
Holbrook
BELPER
DE56 0TX

Drawing Title:
Location and Block plans

Scale: 1:50 @ ISO A3

Status: Planning

Date: June 2022

Drawing No: