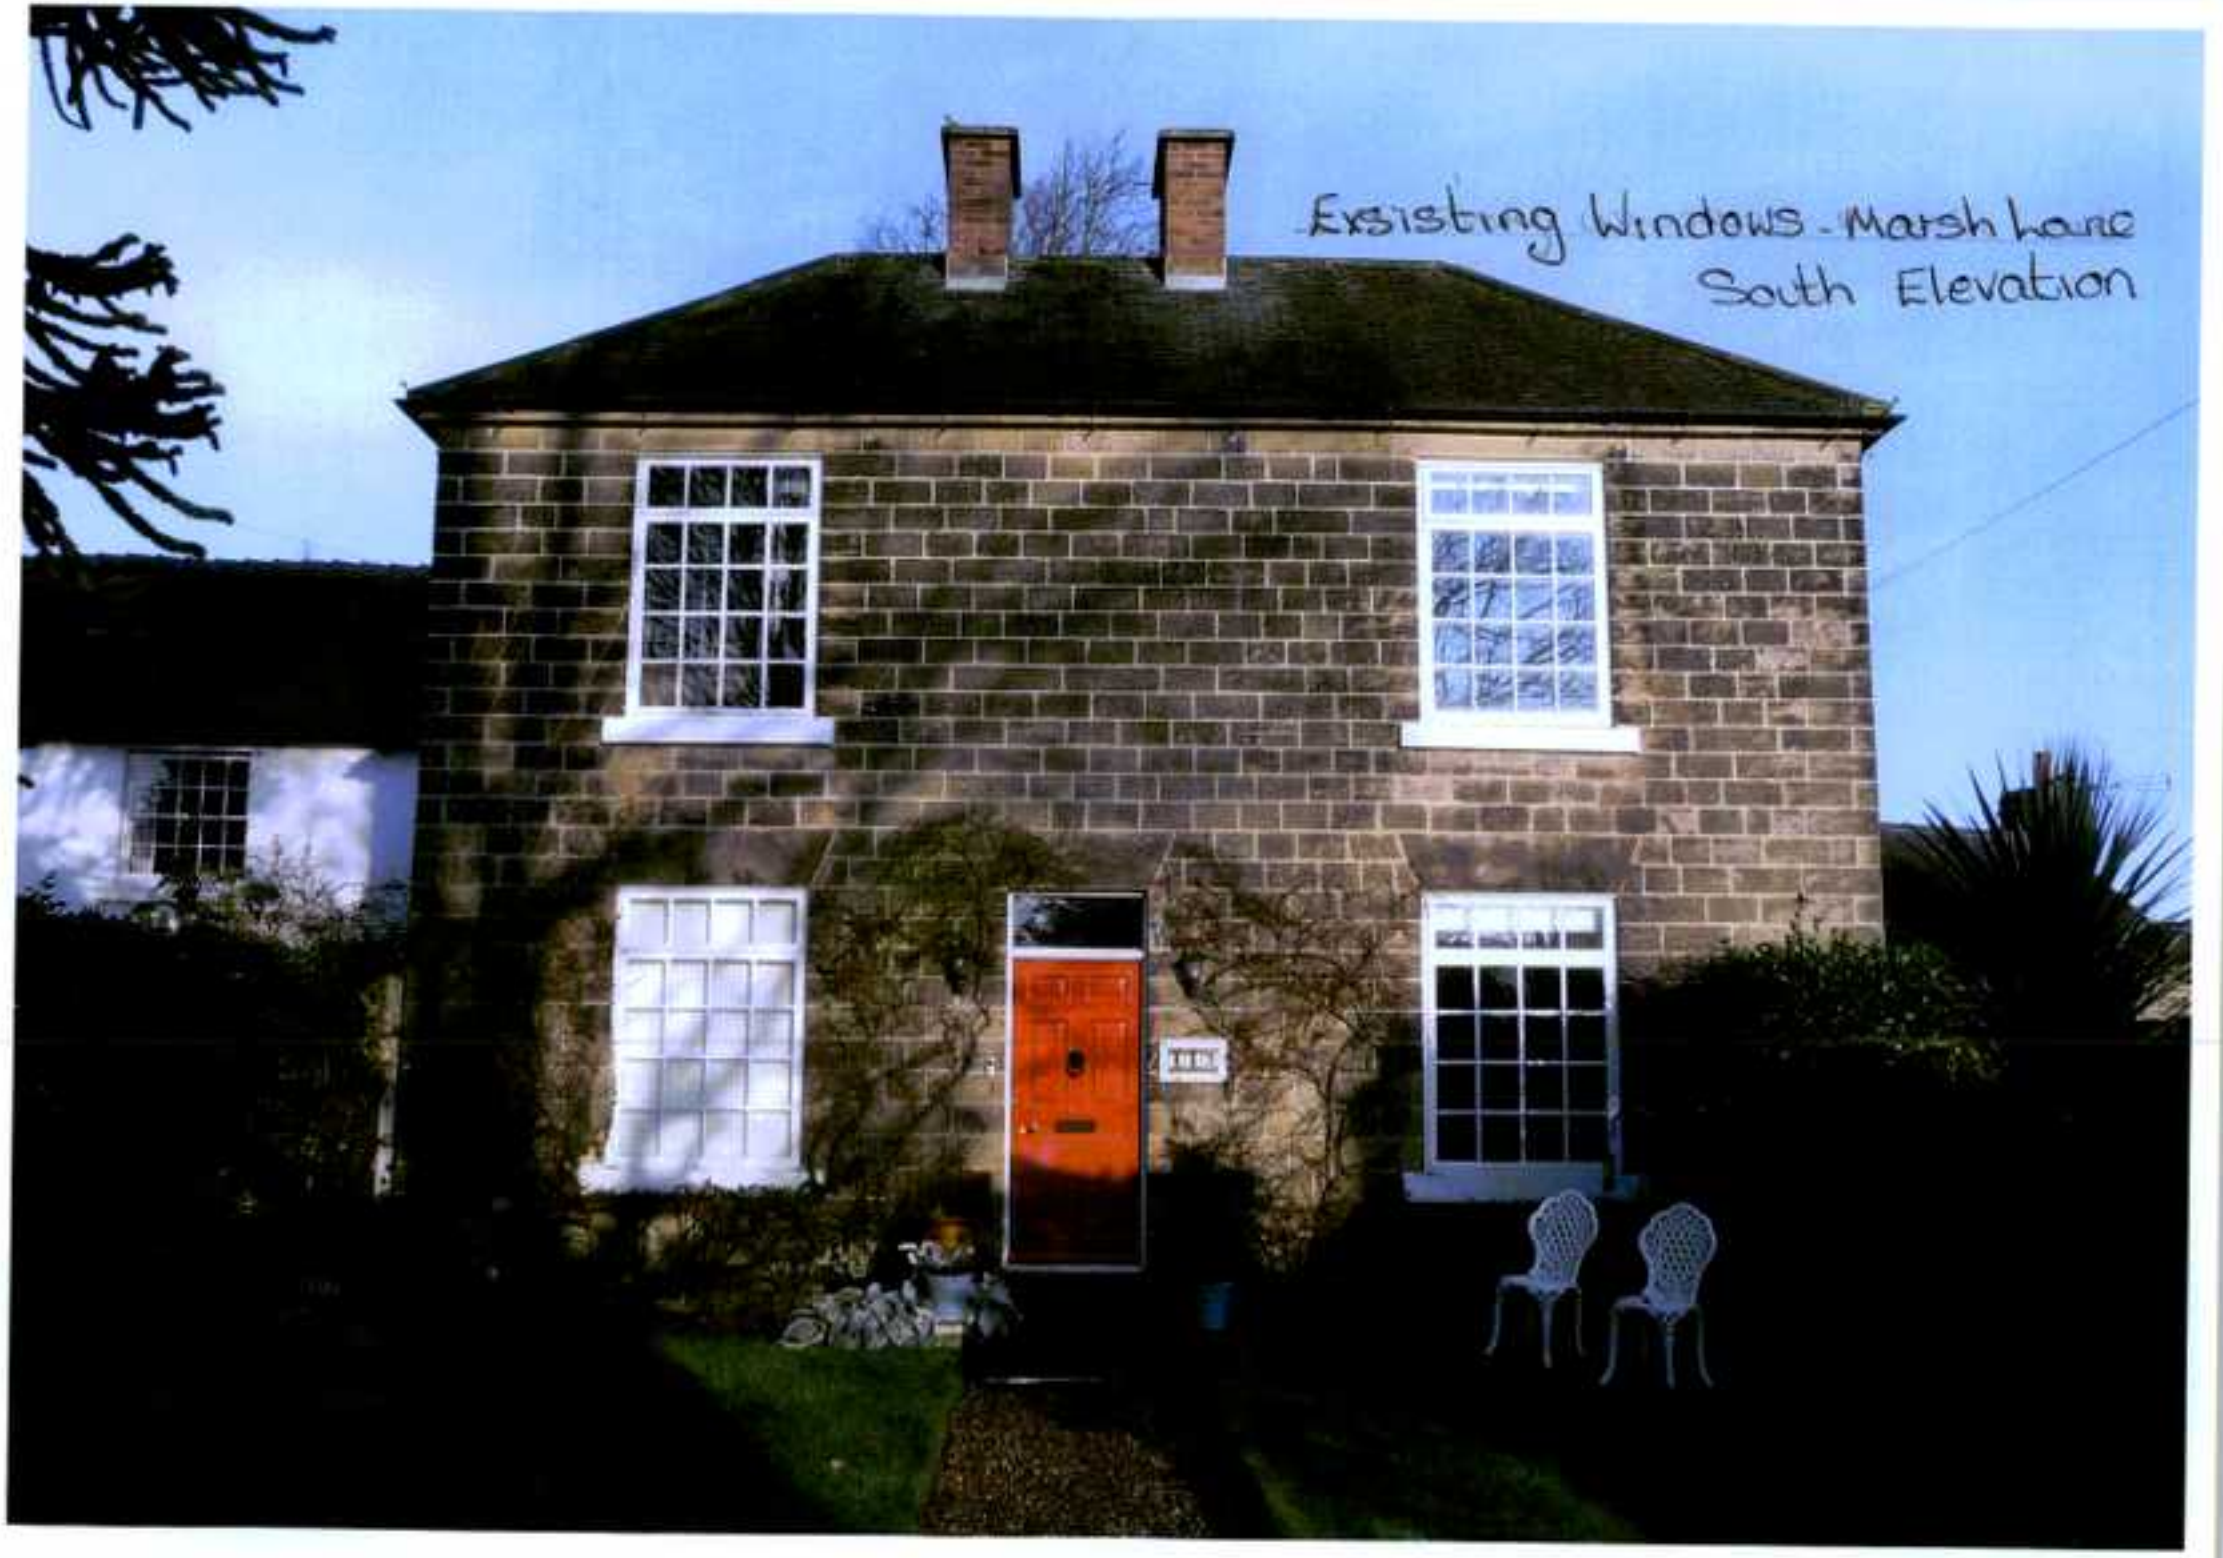
Existing Windows - Marsh Lane
South Elevation