Proposed Replacement Door East Elevation

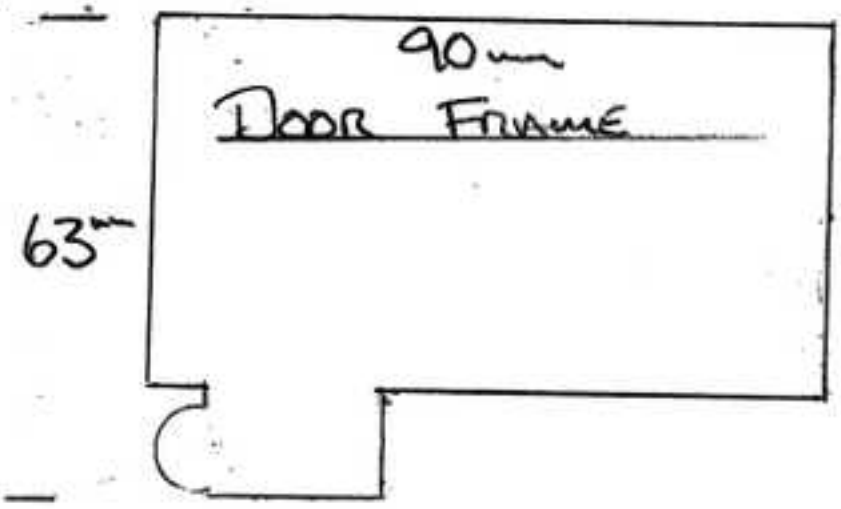

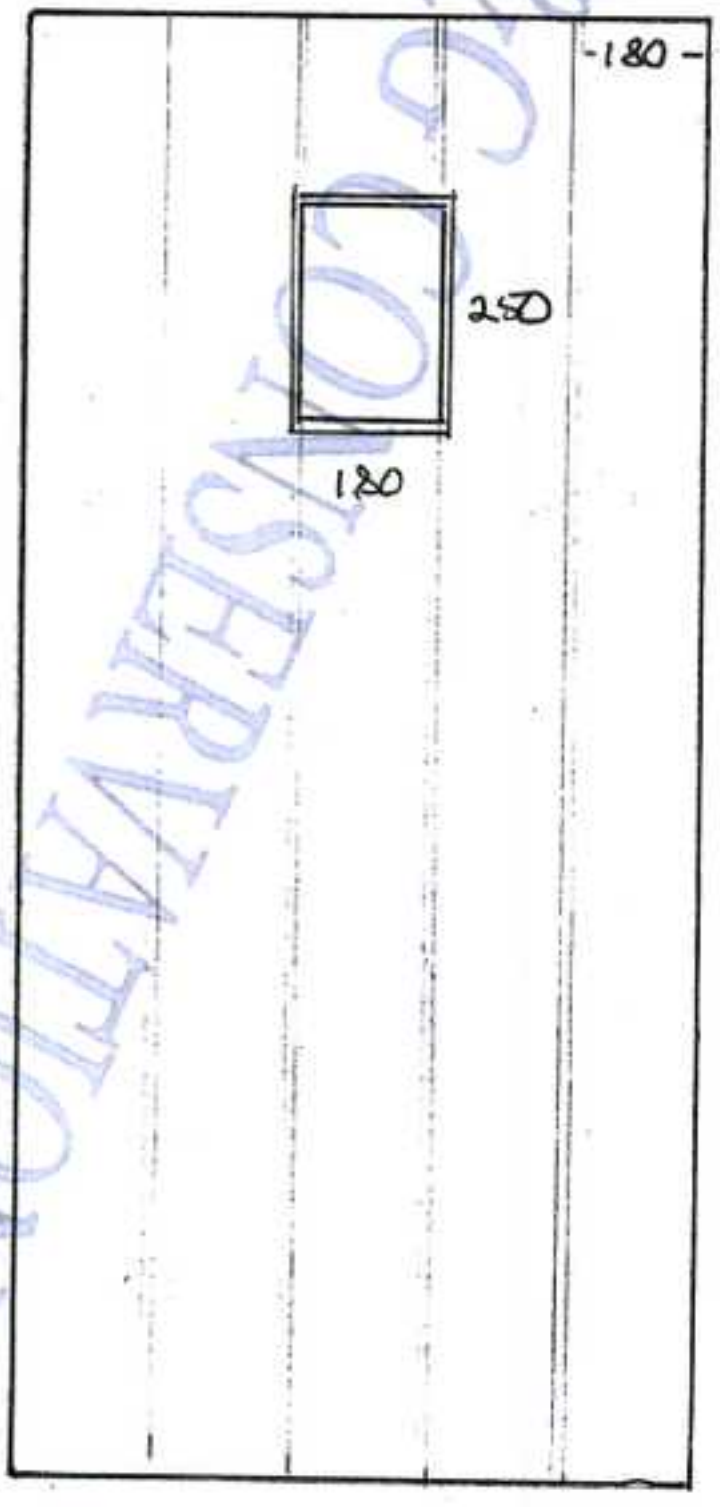

OUTSIDE VIEW.

NOT FOR CONSERVATION