
Note:
Do not scale from this drawing.
Dimensions are to be checked on site
If in doubt please ask.

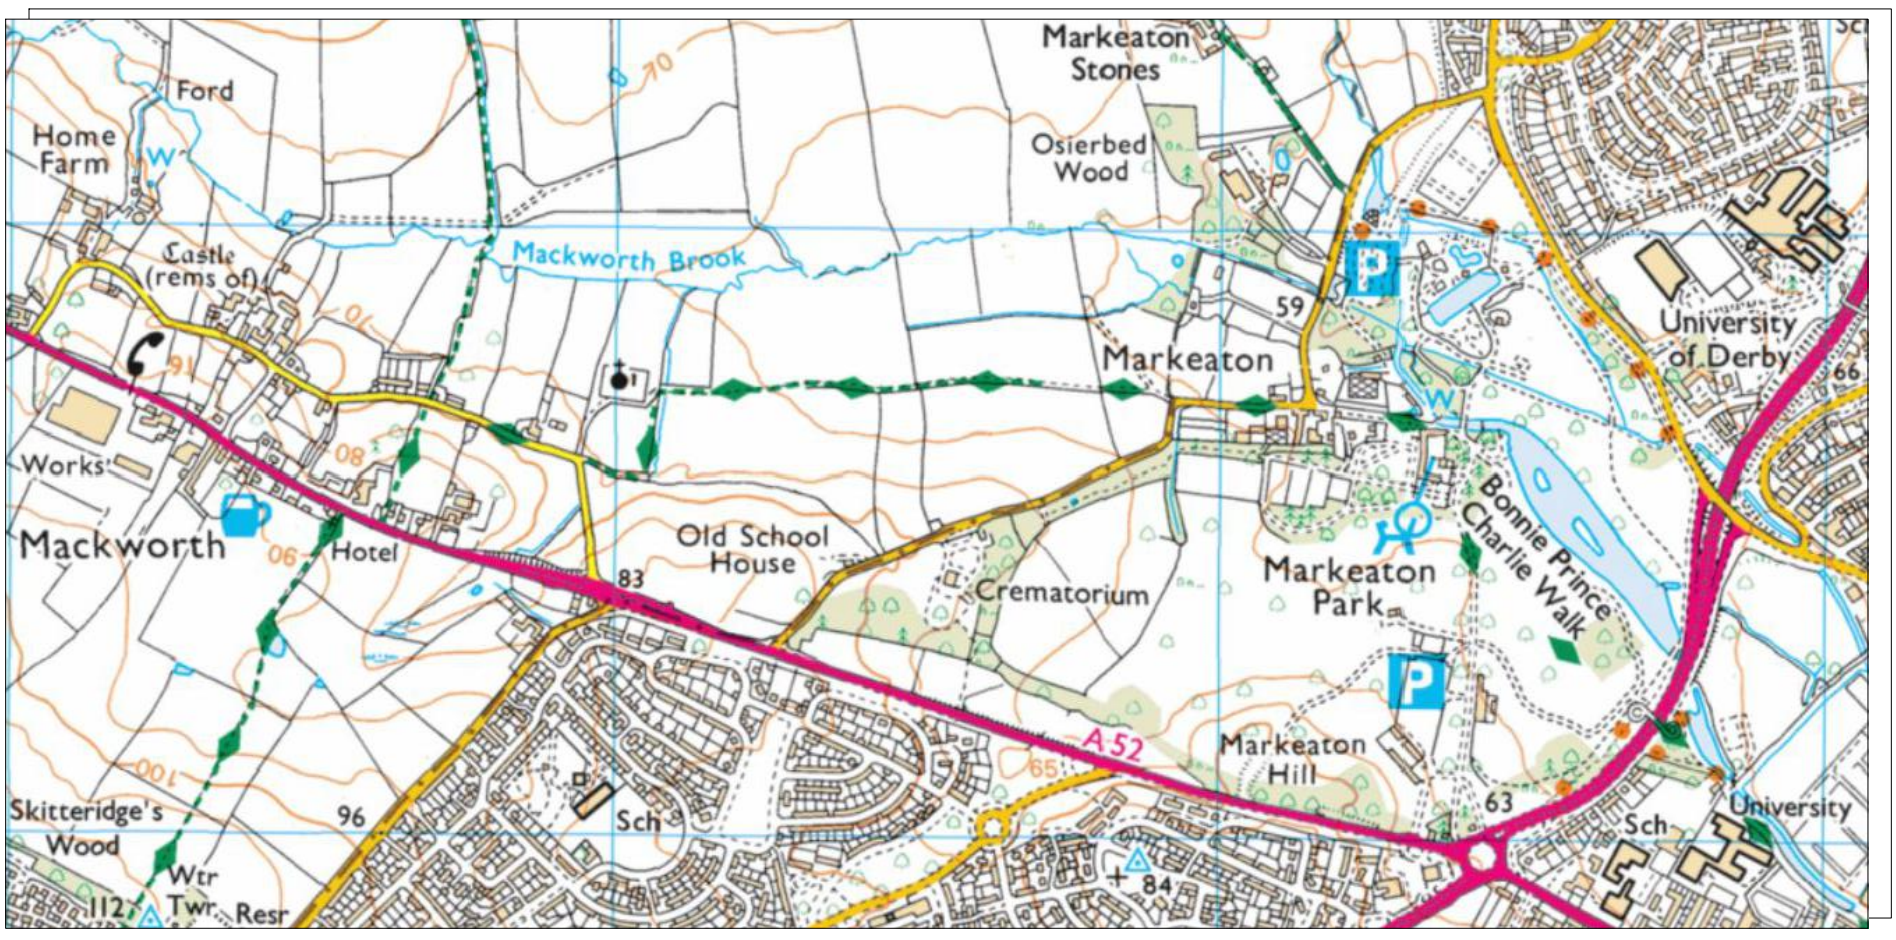

Location plan, 1:1250



Rev	Date/Intls	Details
–	–	–
	–	

Project Title	All Saints Church, Mackworth
Client	
Location	Mackworth, Derbyshire
Drawing Title	Location plan – –
Date	July 2021
Checked	sw
Scale	1:1250
Orig Paper Size	A3
Status	

Buttress
41 Bengal St
Manchester
M4 6AF
T 0161 236 3303
E contact@buttress.net
W www.buttress.net

Drawing ref	Job No	Drawing No	Revision
	9207.	(01) 01	-

© The moral rights of the author are hereby asserted.
This drawing and design is the sole property of Buttress Ltd and must not be reproduced without permission.
Buttress Ltd is Registered in England and Wales: 5363573