
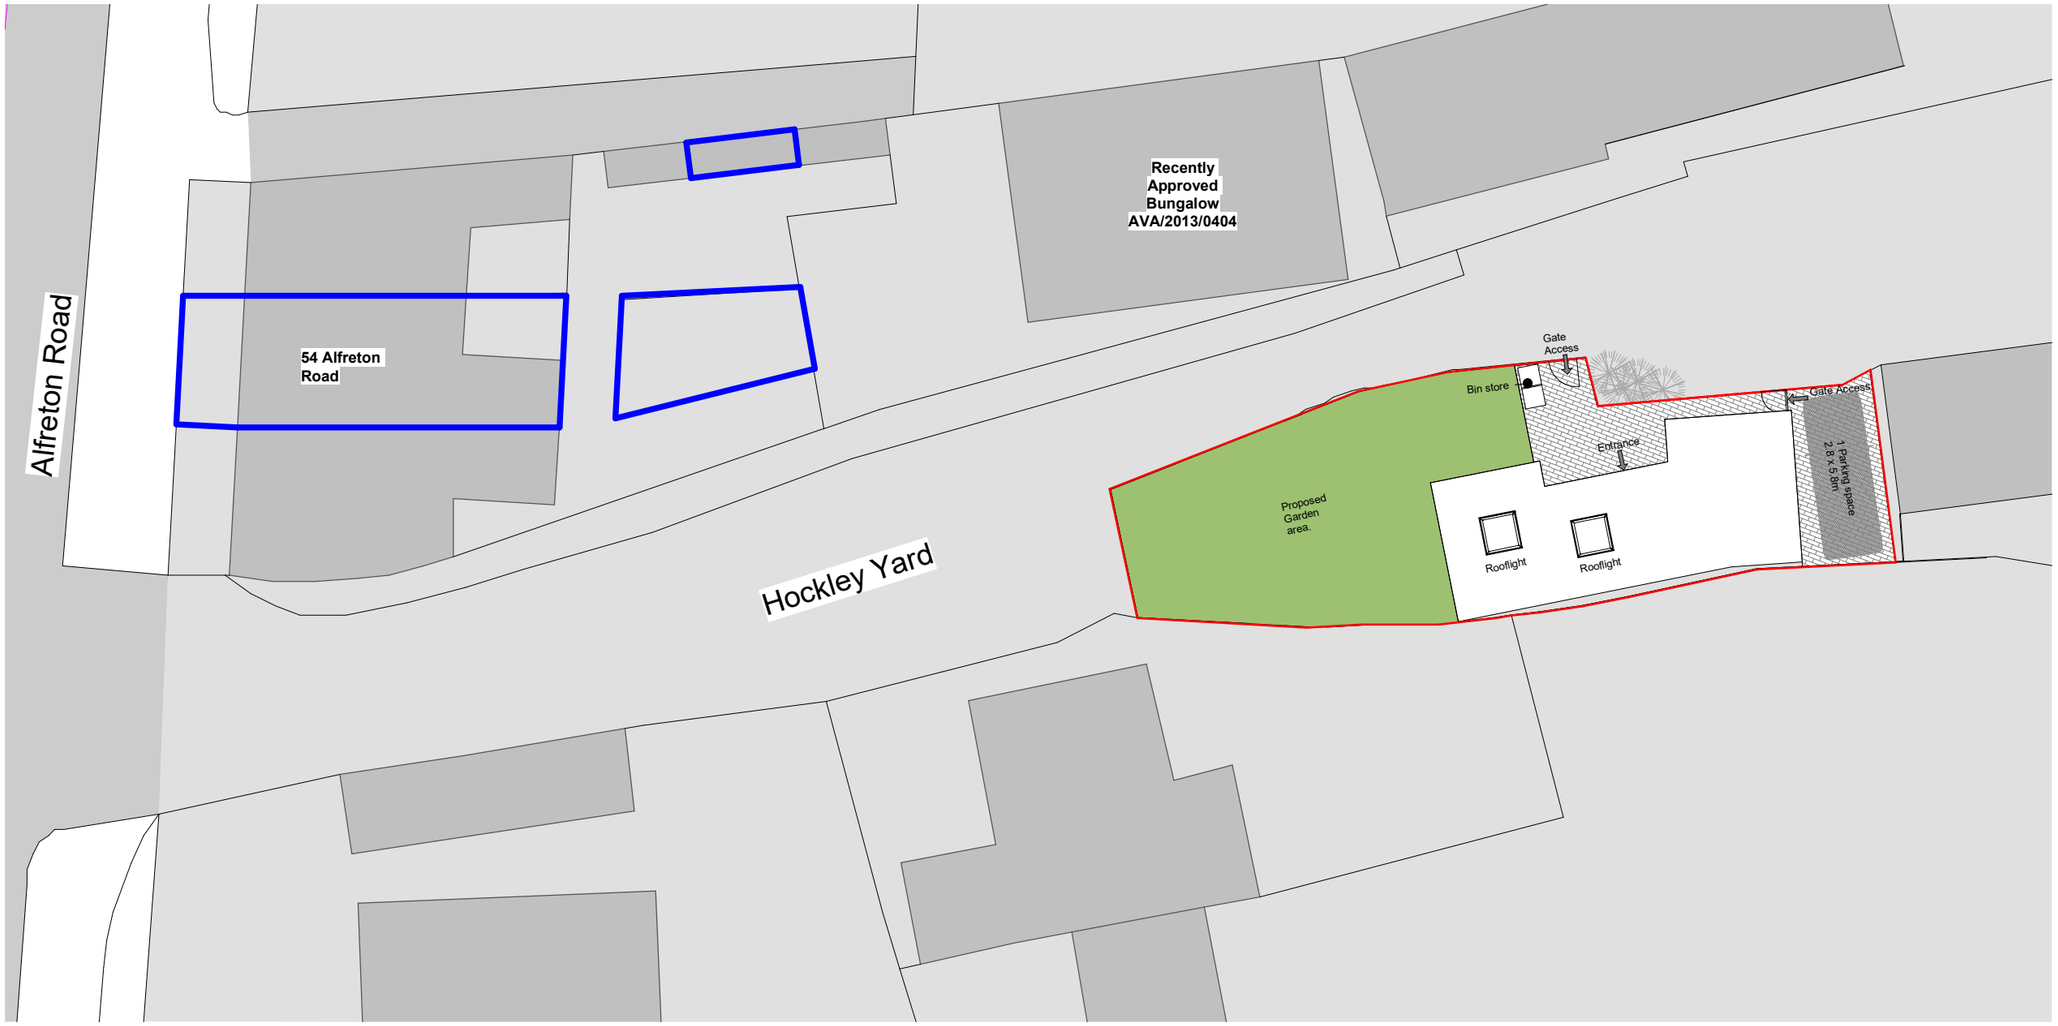


Proposed Site Plan

1 : 100

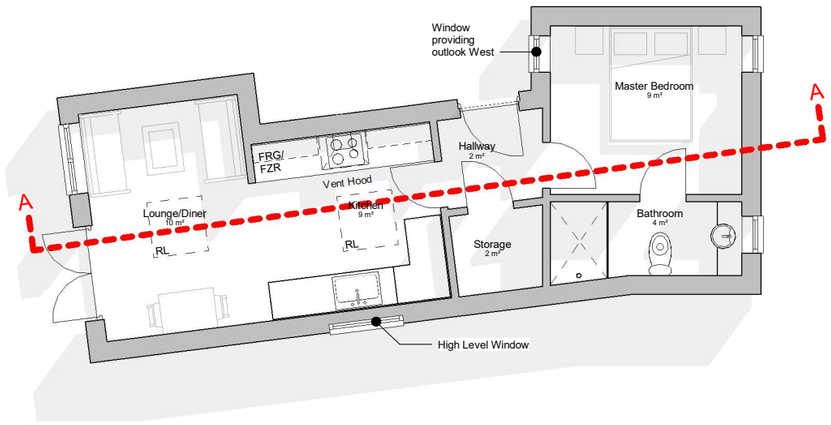

Proposed Floor Plan

1 : 50



Section A-A

1 : 50


Notes:

The Designs and all information given in the drawing are copyright of MK 1 Architecture and may not be used, amended, copied or reproduced for any purpose.

The drawing is to be used soley for the intended purpose. The Author accepts no liability or responsibility for any errors or ommisions arising throughout misuse.

Contractors must check all dimensions on site; Only figured dimensions are to be worked from. Take site dimensions for all fabrication work and refer all discrepancies for clarification or instruction before works are carried out.

DO NOT SCALE OF THIS DRAWING

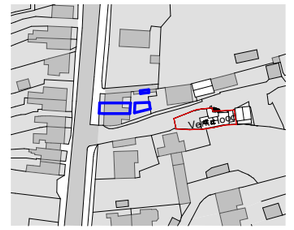

Location Plan

1 : 1250

Rev	Description	Date
A	Revised Scheme following LPA Comments.	22/06/2022

MK 1 Architecture
1 Moorside Lane
Holbrook
DE56 0TW
Tel: 07946576793

PROJECT

Proposed Bungalow, Hockleys Yard, Codnor DE5 9QY

TITLE

Proposed Plans and Section A-A

CLIENT

Barlow/Marshall

DRAWN BY	CHECKED BY	DATE
JSM	SJB	08/12/20

SCALE (@ A1)	PROJECT NUMBER
As indicated	NTU-JSM-004

DRAWING NUMBER	REV
A101	A

27/06/2022 10:46:13