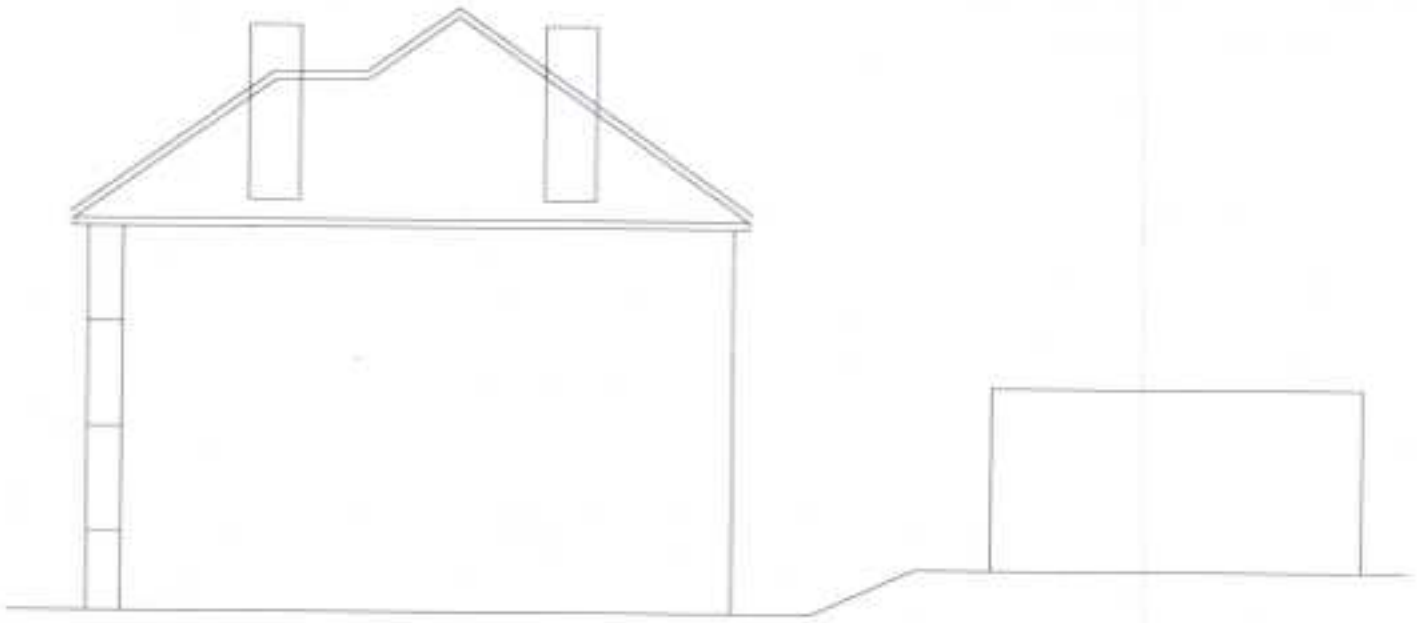

SOUTH

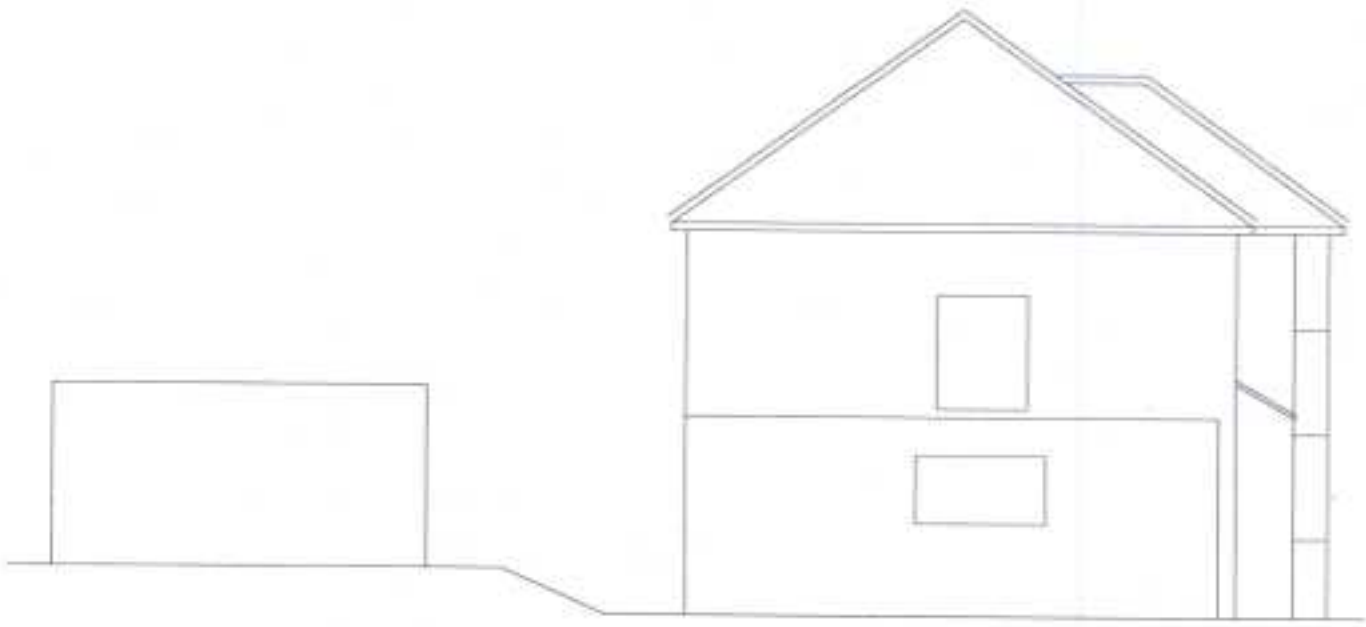

NORTH

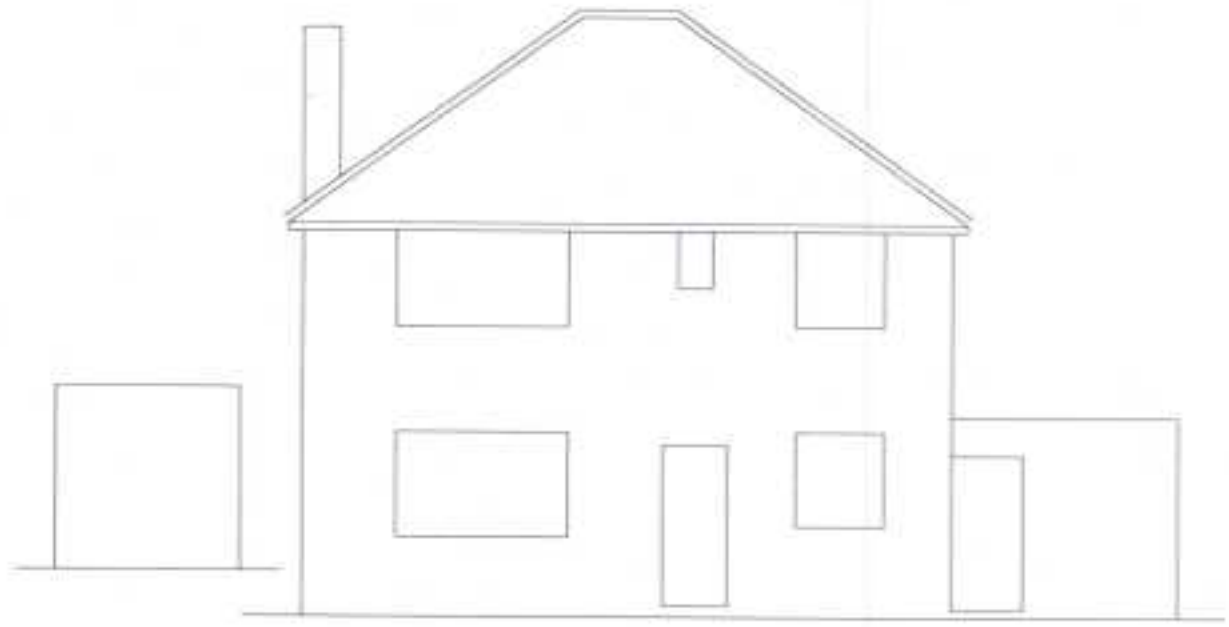

EAST

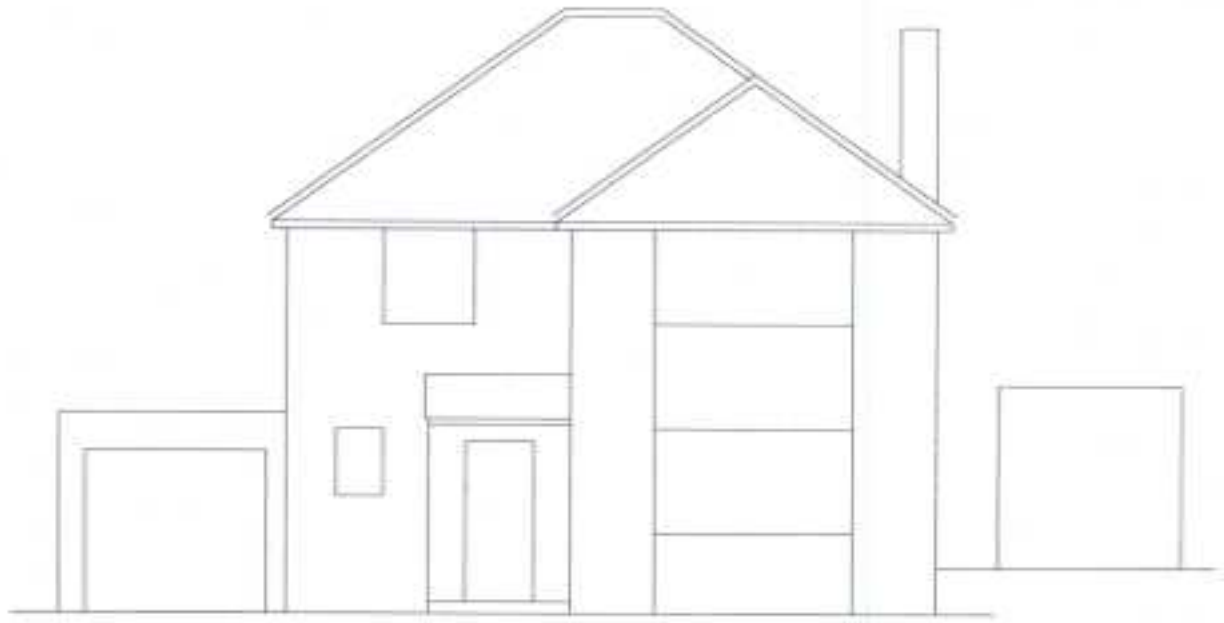

WEST

AS EXISTING ELEVATIONS
Scale 1 : 100 (at paper size A3)