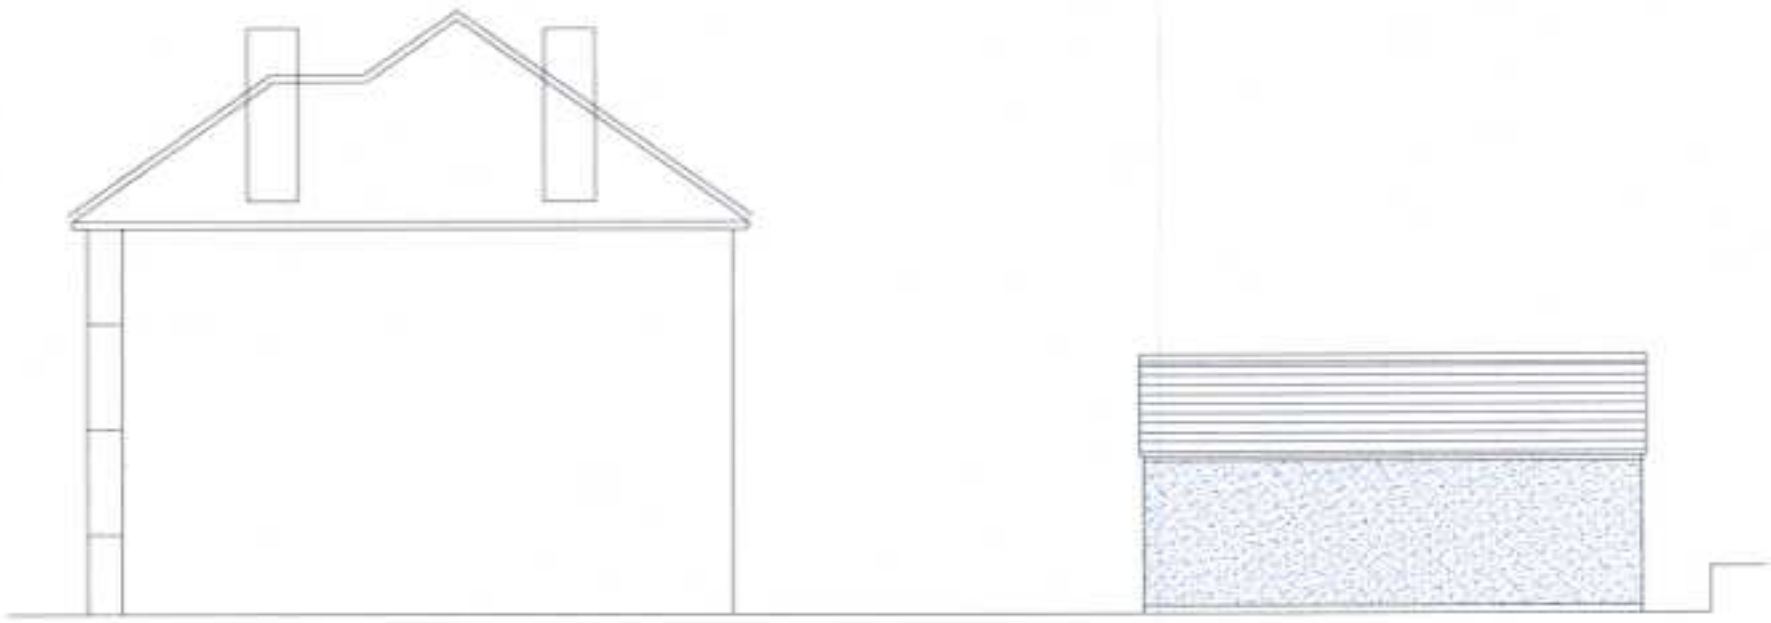

SOUTH

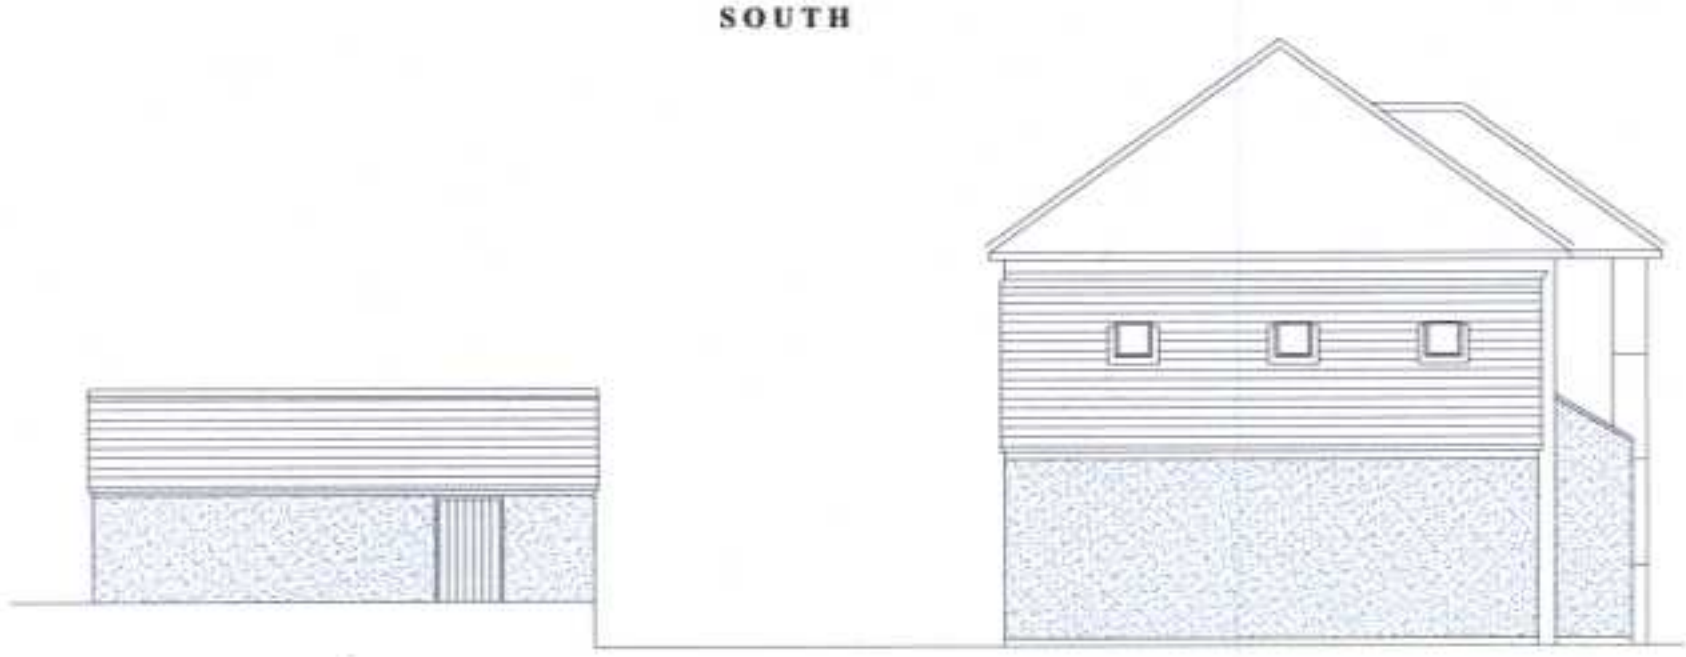

NORTH



EAST



WEST

ELEVATIONS
Scale 1 : 100