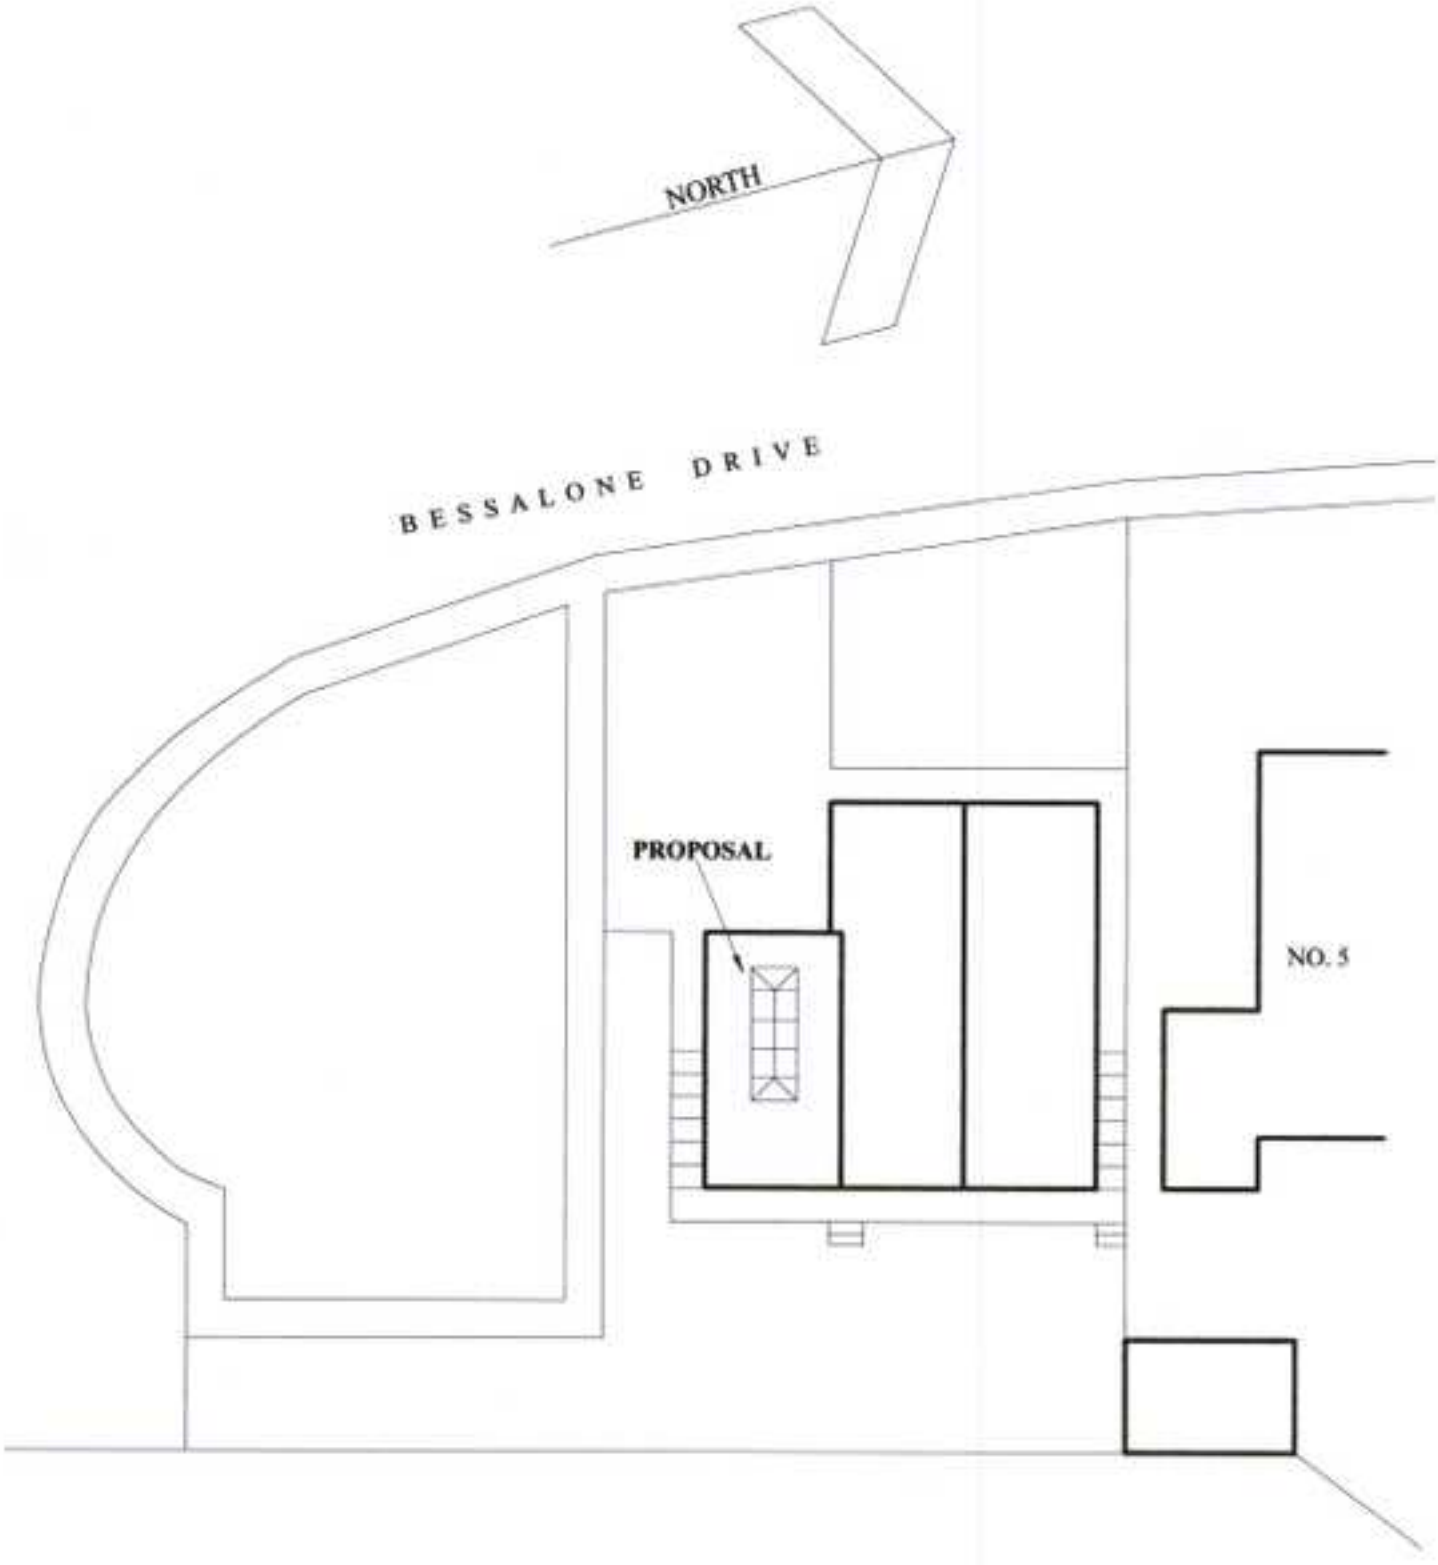

SITE PLAN
Scale 1 : 200 (at paper size A4)