MATERIALS:

WALLS: GOLDEN FACING BRICKWORK MATCHING EXISTING.

DOOR AND WINDOWS: WHITE P.V.C.

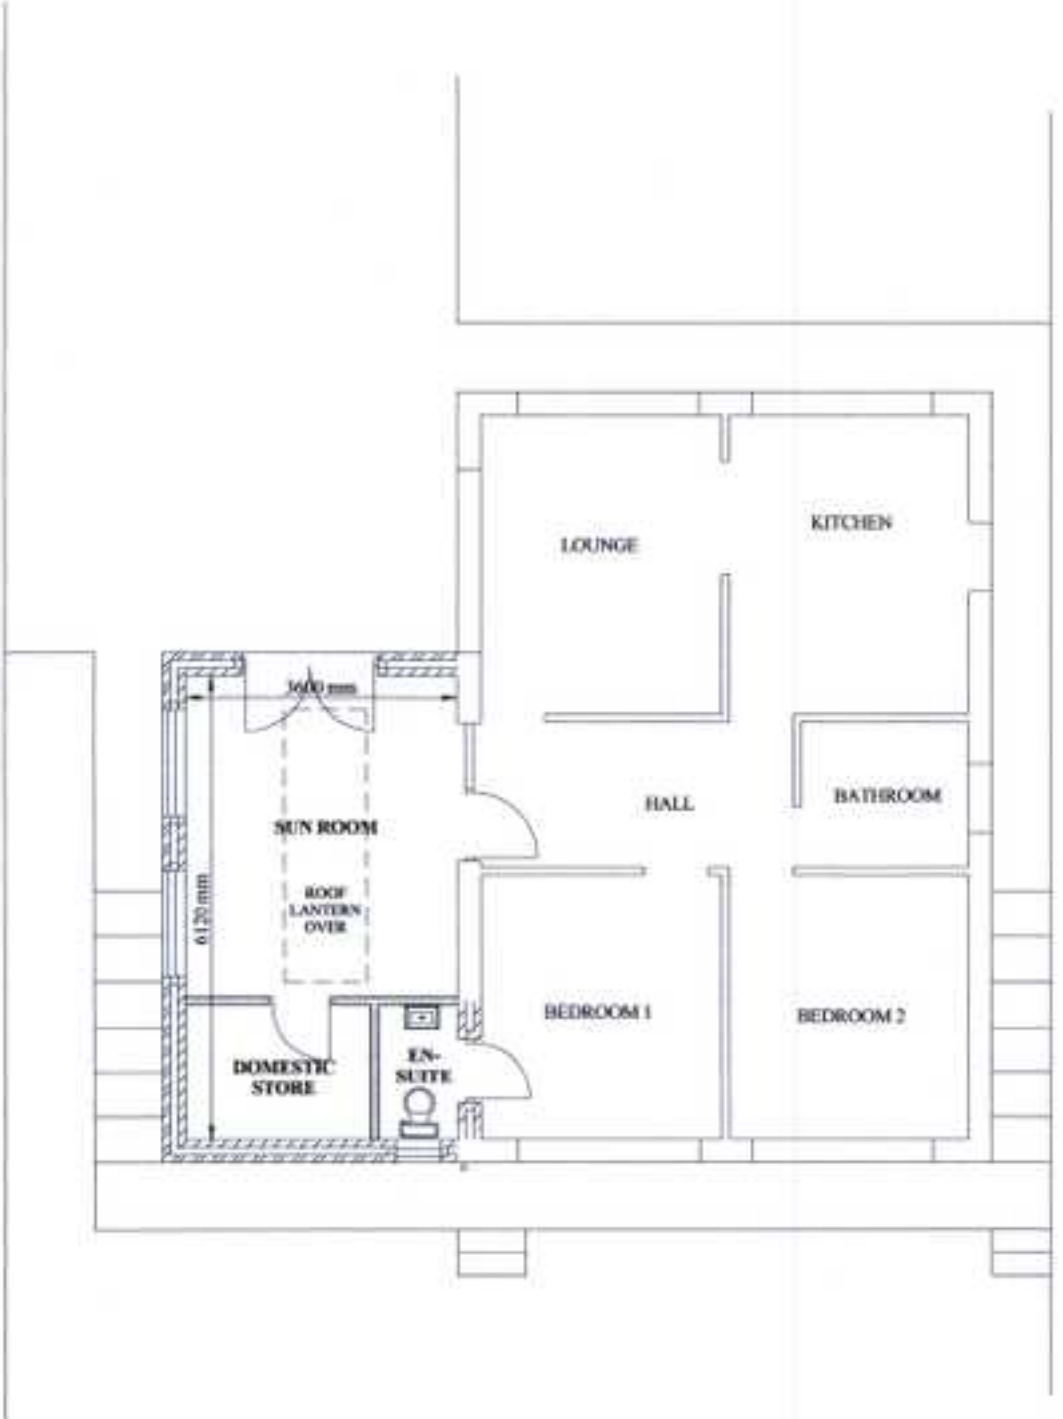

PROPOSAL FLOOR PLAN
Scale 1 : 100 (at paper size A4)