




PROPOSED FRONT ELEVATION
SCALE 1:100

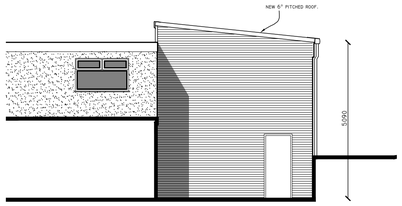

PROPOSED SIDE ELEVATION
SCALE 1:100

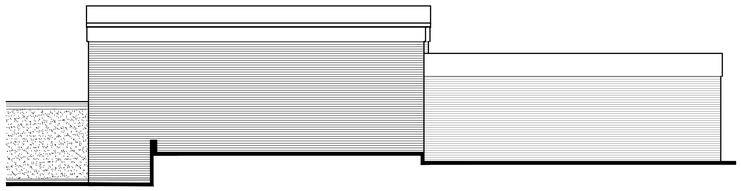

PROPOSED REAR ELEVATION
SCALE 1:100

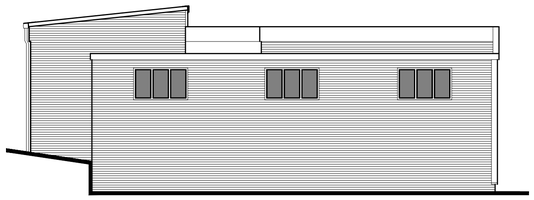


PROPOSED SIDE ELEVATION
SCALE 1:100




SITE BLOCK PLAN
SCALE 1:200

© CROWN COPYRIGHT. ALL RIGHTS RESERVED. LICENSE NO. 100019980
OBTAINED FROM WWW.CENTREMAPSLIVE.COM

NOTE:
SITE LEVELS ARE NOT REFERENCED TO OS DATUM

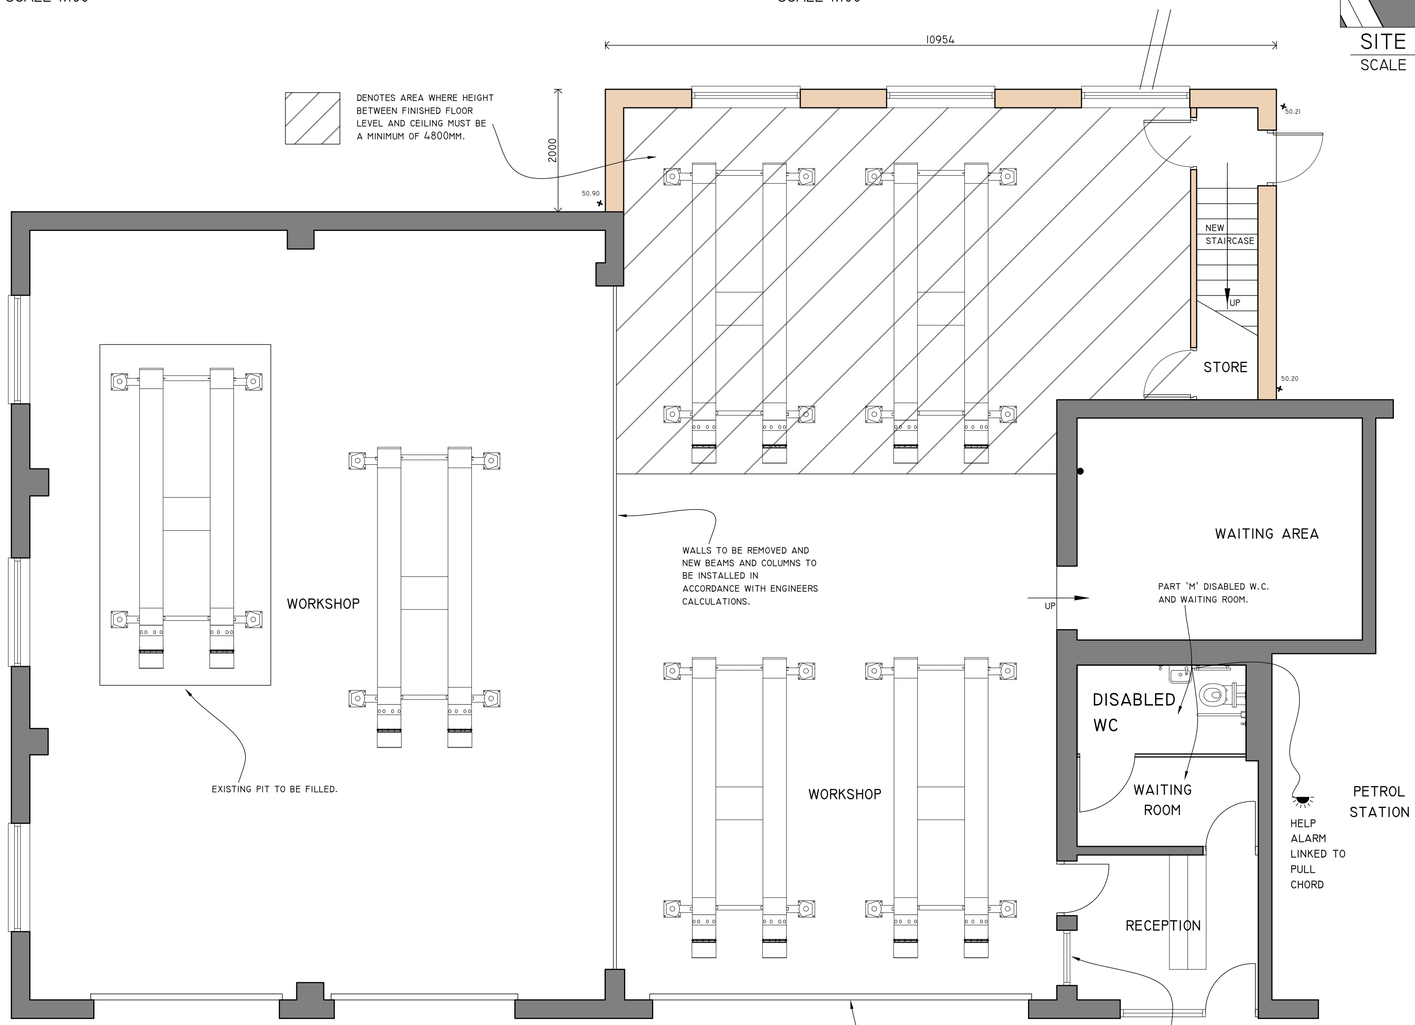

PROPOSED GROUND FLOOR LAYOUT
SCALE 1:50

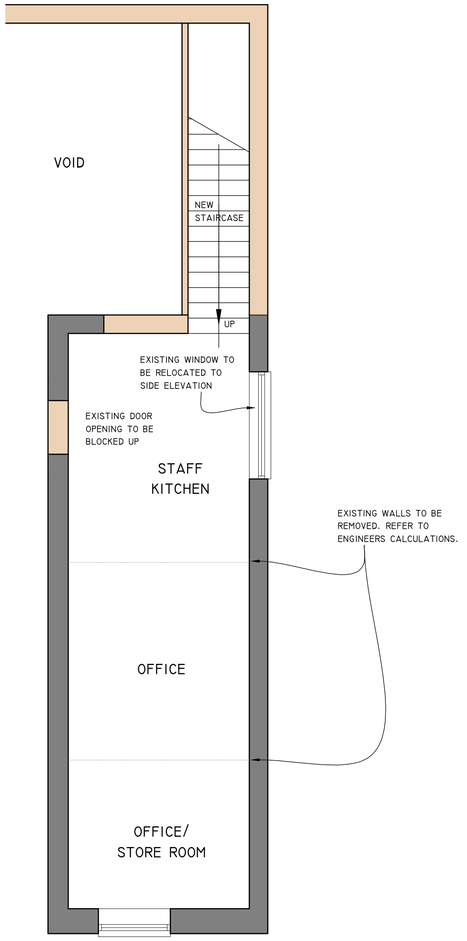

PROPOSED FIRST FLOOR LAYOUT
SCALE 1:50

1:50 1M 2M 3M 4M 5M
1:100 2M 4M 6M 8M 10M
1:200 5M 10M 15M 20M
1:500 10M 20M 30M 40M 50M

REVISIONS

A - 13/07/20 - UPDATED

PAUL GAUGHAN BUILDING CONSULTANTS
Unit E14, Langham Park Industrial Estate, Lows Lane
Stanton by Dale, Ilkeston DE7 4RJ
Phone 0115 9324010
E-MAIL: INFO@PAUL-GAUGHAN.CO.UK
WEB: WWW.PAUL-GAUGHAN.CO.UK

CLIENT
ROSS BHARDWAJ

LOCATION
KAM SERVICING
NOTTINGHAM ROAD, BELPER,
DE56 1JL

PROJECT
ALTERATIONS AND EXTENSION TO EXISTING GARAGE

TITLE
PROPOSED FLOOR LAYOUTS, ELEVATIONS & SITE BLOCK PLAN

PAPER SIZE	SCALE	DATE
ISO A1 (594.00 x 841.00 MM)	1:200, 1:100, 1:50	SEP 2017

DRAWING NUMBER	REVISION
??/RB/17/041/02	B

SCALES ARE CORRECT AT TIME OF PLOTTING HOWEVER PLEASE NOTE THAT DISTORTION CAN OCCUR DURING COPYING. THIS DRAWING IS COPYRIGHT AND MAY NOT BE ALTERED, TRACED, PHOTOGRAPHED, ELECTRONICALLY COPIED OR USED FOR ANY PURPOSE OTHER THAN FOR WHICH IT IS ISSUED, WITHOUT WRITTEN PERMISSION FROM MR. GAUGHAN. CHECK ALL DIMENSIONS ON SITE. ANY DISCREPANCIES SHOULD BE REPORTED TO THE DESIGNER BEFORE WORKS PROCEED. HATCHING IS A REPRESENTATION OF MATERIALS ONLY.