

REAR ELEVATION - EAST



SIDE NORTH ELEVATION

FLOORPLAN OPTION NO.5

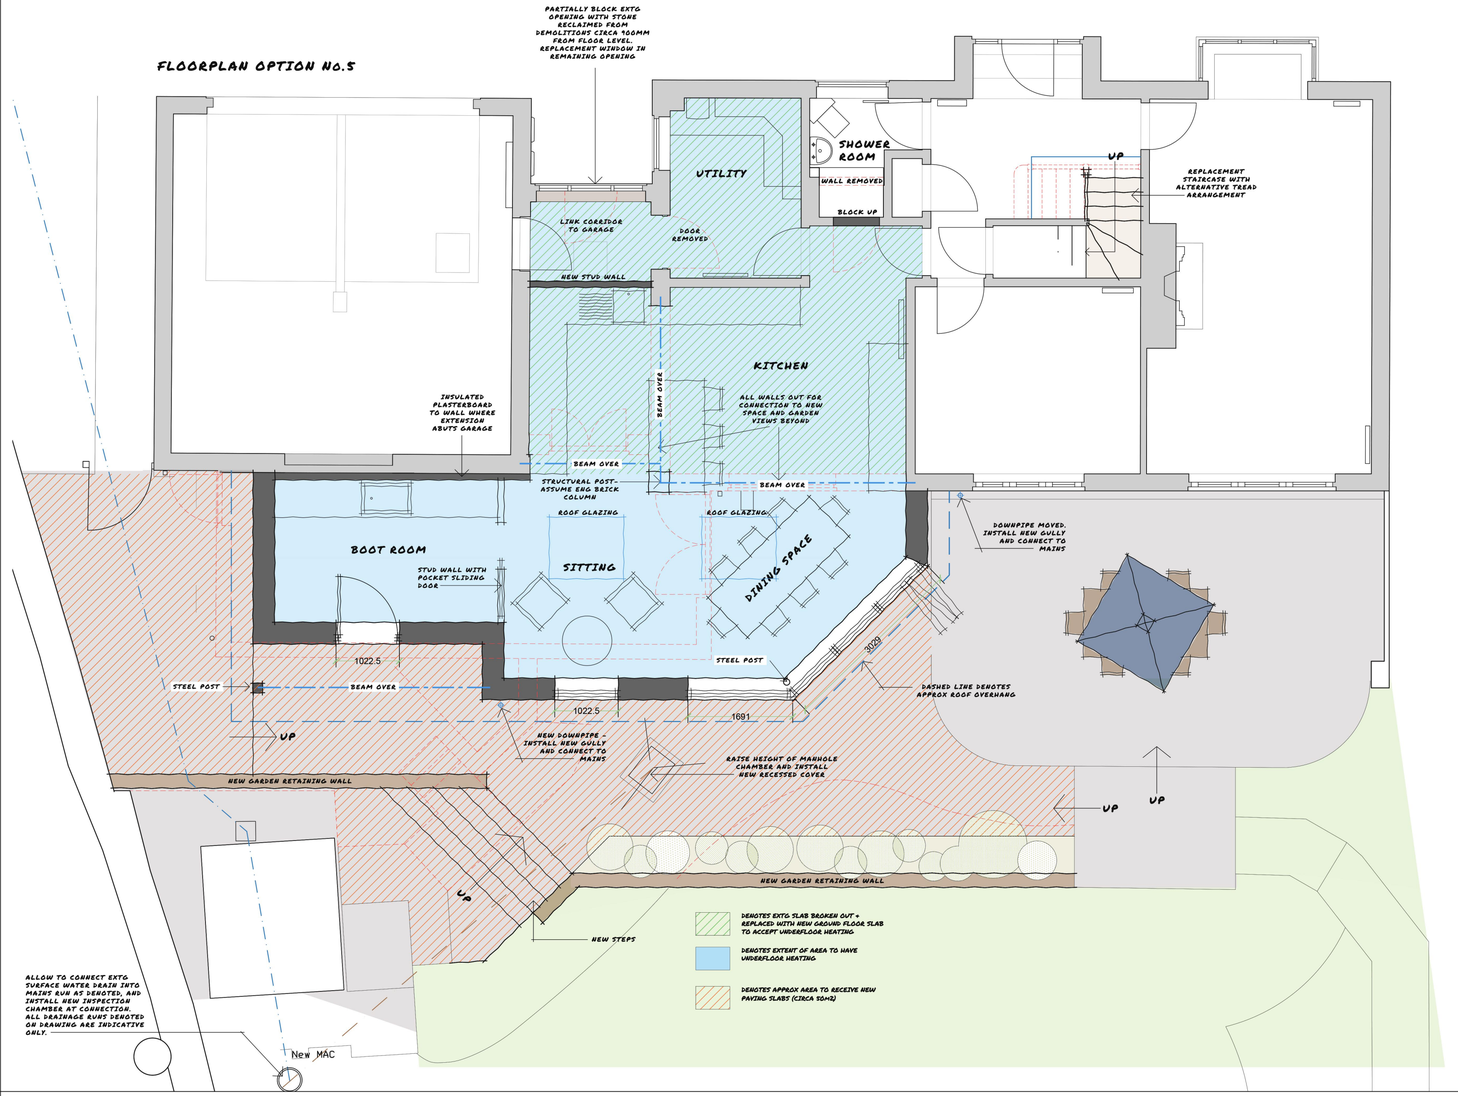

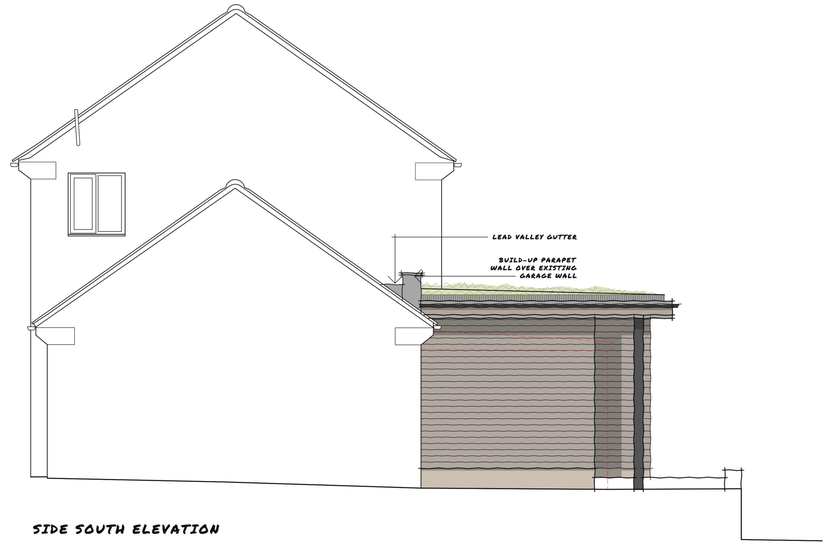

SIDE SOUTH ELEVATION

GREY RICHARDS TROWELL ARCHITECTURE
Address: 1-3 Greenhill, Wirksworth, Derbyshire, DE4 4EN
Tel: 01629 825491
Email: info@grtarchitecture.co.uk
Website: www.grtarchitecture.co.uk

Client:	Deana O'Dare & David Nelms		
Project:	Extension & Alterations at Wychnor		
Address:	Wychnor Snowdrop Valley Crich DE4 5BT		
Drawing:	Proposed Plan & Elevations		
Dwg No:	P002	Date:	23.06.2022
Scale:	1:50	Paper size:	A1
RIBA Stage:	3		

Please Note:

Drawings up to RIBA Work Stage 4 are not sufficiently detailed for construction

DO NOT SCALE DRAWING

© Grey Richards Trowell Architecture all rights reserved