S.G ARCHITECTURAL DESIGN
Tel: 07817034426. sgarchitecturaldesign@gmail.com.
www.sgarchitecturaldesign.com

1 St Ronan's Ave,
Duffield, Belper
DE56 4HG

08 - PROPOSED - ELEVATIONS - A3 1-100

SG PROJECT NO.	PAPER SIZE	DRAWN BY
302	A3	SG

REVISION: PLANNING
SCALES: 1:100

Drawing measurements shall not be obtained by scaling. Verify all dimensions prior to construction. Immediately report any discrepancies on this document to SG ARCHITECTURAL DESIGN.

REV.	DESCRIPTION	DATE	BY	CHK'D
P1	FINAL ISSUE	28-06-22	SG	SG

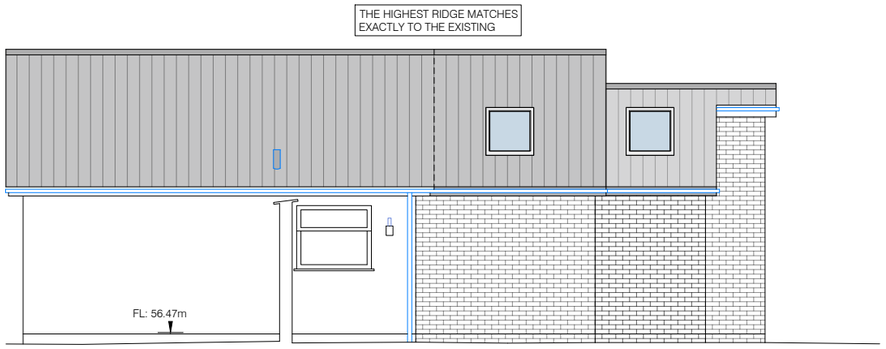

Datum: 54.00m.
Elevation 2.

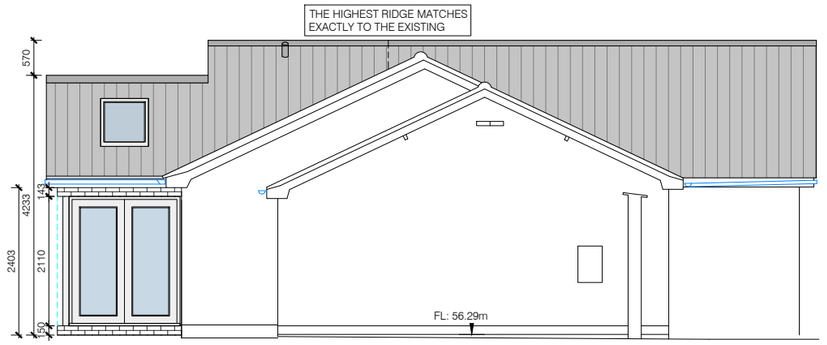

Datum: 54.00m.
Elevation 4.

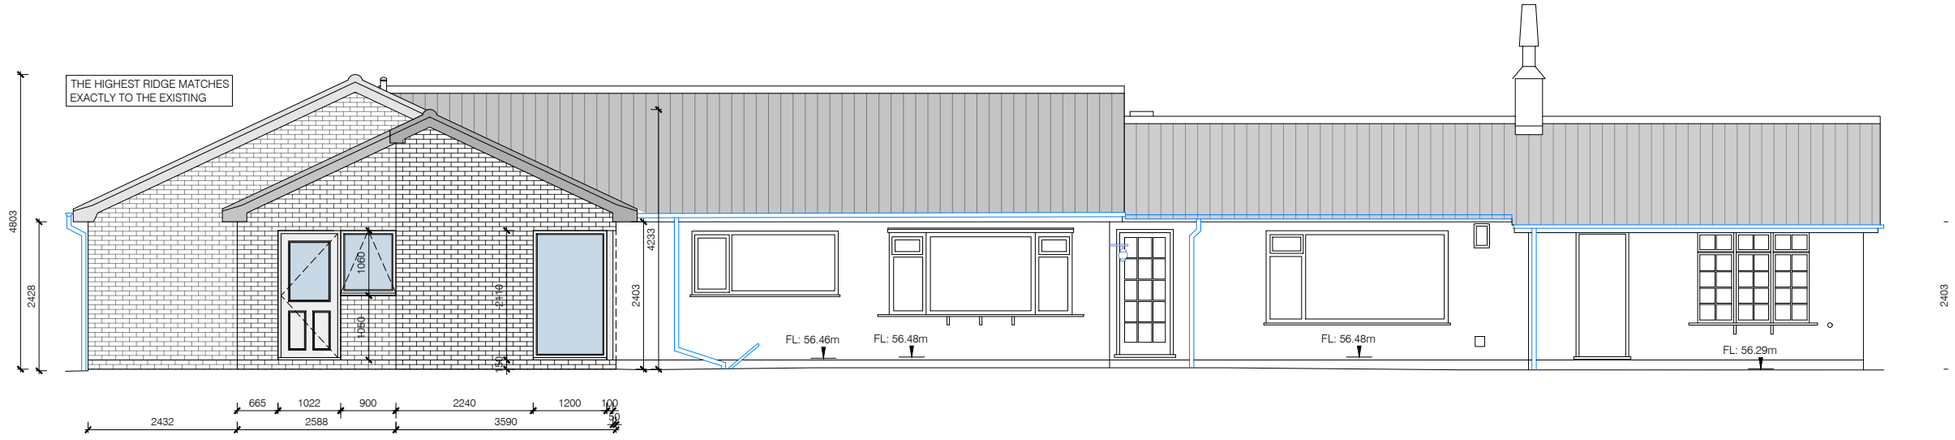

Datum: 54.00m.
Elevation 3.

Scale 1:100

0 1 2 3 4 5 10