

LOCATION PLAN (1:1250)

N

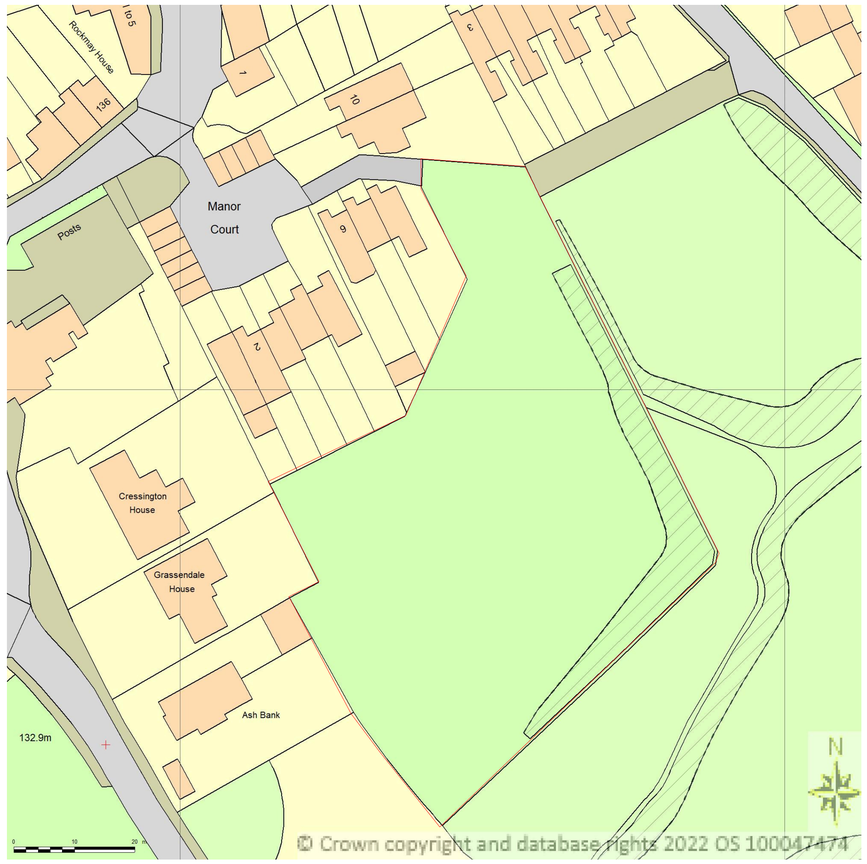

EXISTING SITE PLAN (1:500)

N



FRONT ELEVATION

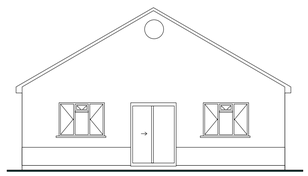

REAR ELEVATION

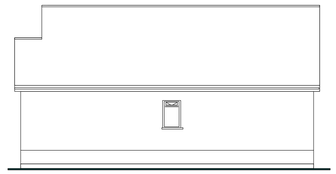

SIDE ELEVATION

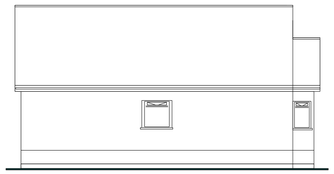

SIDE ELEVATION

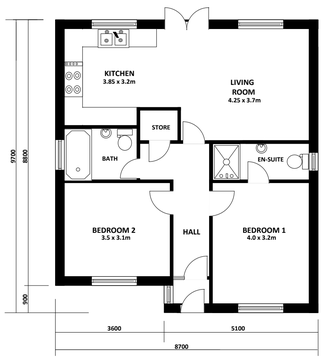

GROUND FLOOR PLAN

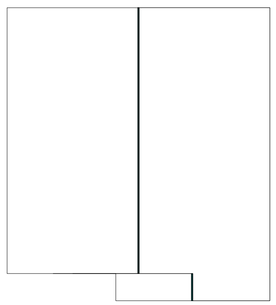

ROOF PLAN

R P DESIGN LIMITED *ARCHITECTURAL AND STRUCTURAL SERVICES* RESOURCES CENTRE 59 GEDDING ROAD, LEICESTER. LE5 5DU	TEL: 0116 2209328	Drawn By : RP	Date : JUNE 2022	Project:	RESIDENTIAL DEVELOPMENT OF 10 X (2-BED) DETACHED DWELLINGS (OUTLINE)	Drawing:	LOCATION PLAN; EXISTING SITE PLAN; PROPOSED PLANS
	MOB : 07811088948	Scale : 1:1250; 1:500; 1:100 @ A1	Checked By :				0 2m 4m 6m 8m 10m SCALE RULE
	EMAIL: rpdesignltd@hotmail.co.uk	Project Ref:		Site Address:	LAND LYING TO THE SOUTH EAST OF HIGH STREET, RIDDINGS, ALFERTON		
	WWW. rp-design.co.uk	Drawing No:RPD_RIDDINGS_OUTLINE_270622_01					
		Rev :					

Notes: