005 HOLLY COTTAGE, DE4 5A2 : SECTION (PROPOSED)

SCALE 1:50

NOTE: RETAINING WALLS TO BE IN BLOCKWORK WITH STONE OUTER FACE TO MATCH EXISTING WALLS, WITH CONCRETE STRIP FOUNDATION *

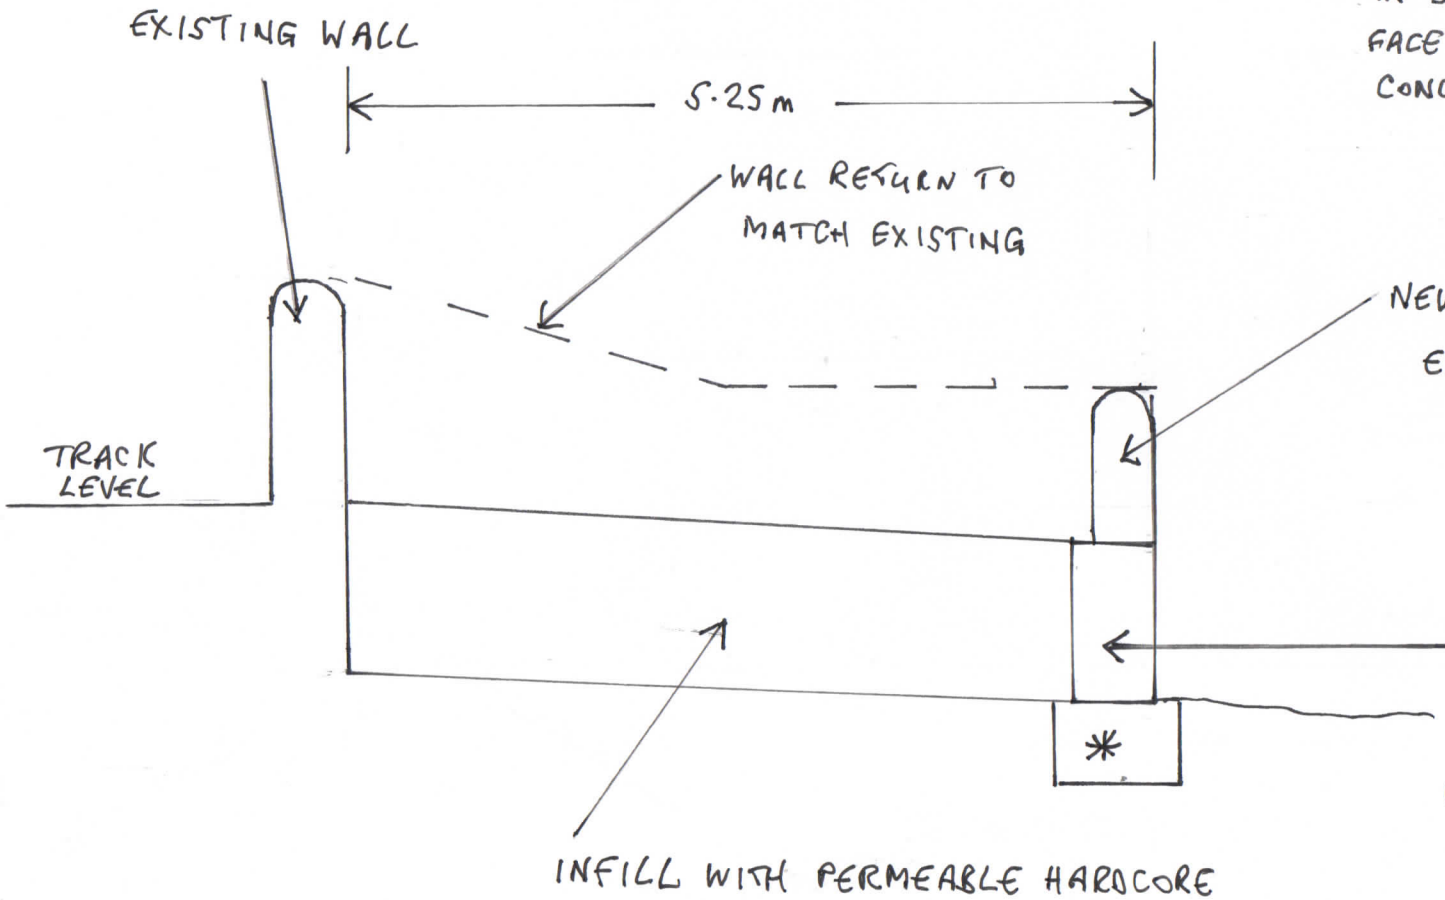

RETAINING AT SIDES AND END WALL OF HARDSTANDING.
(HEIGHT: MAX. 1m. IF EXPOSED SITE LEVELS REQUIRE >1m, RETAINING WALLS TO BE ENGINEER DESIGNED WITH BUILDING CONTROL APPROVAL)