Holly Cottage, DE4 5AZ Location Plan 1:250

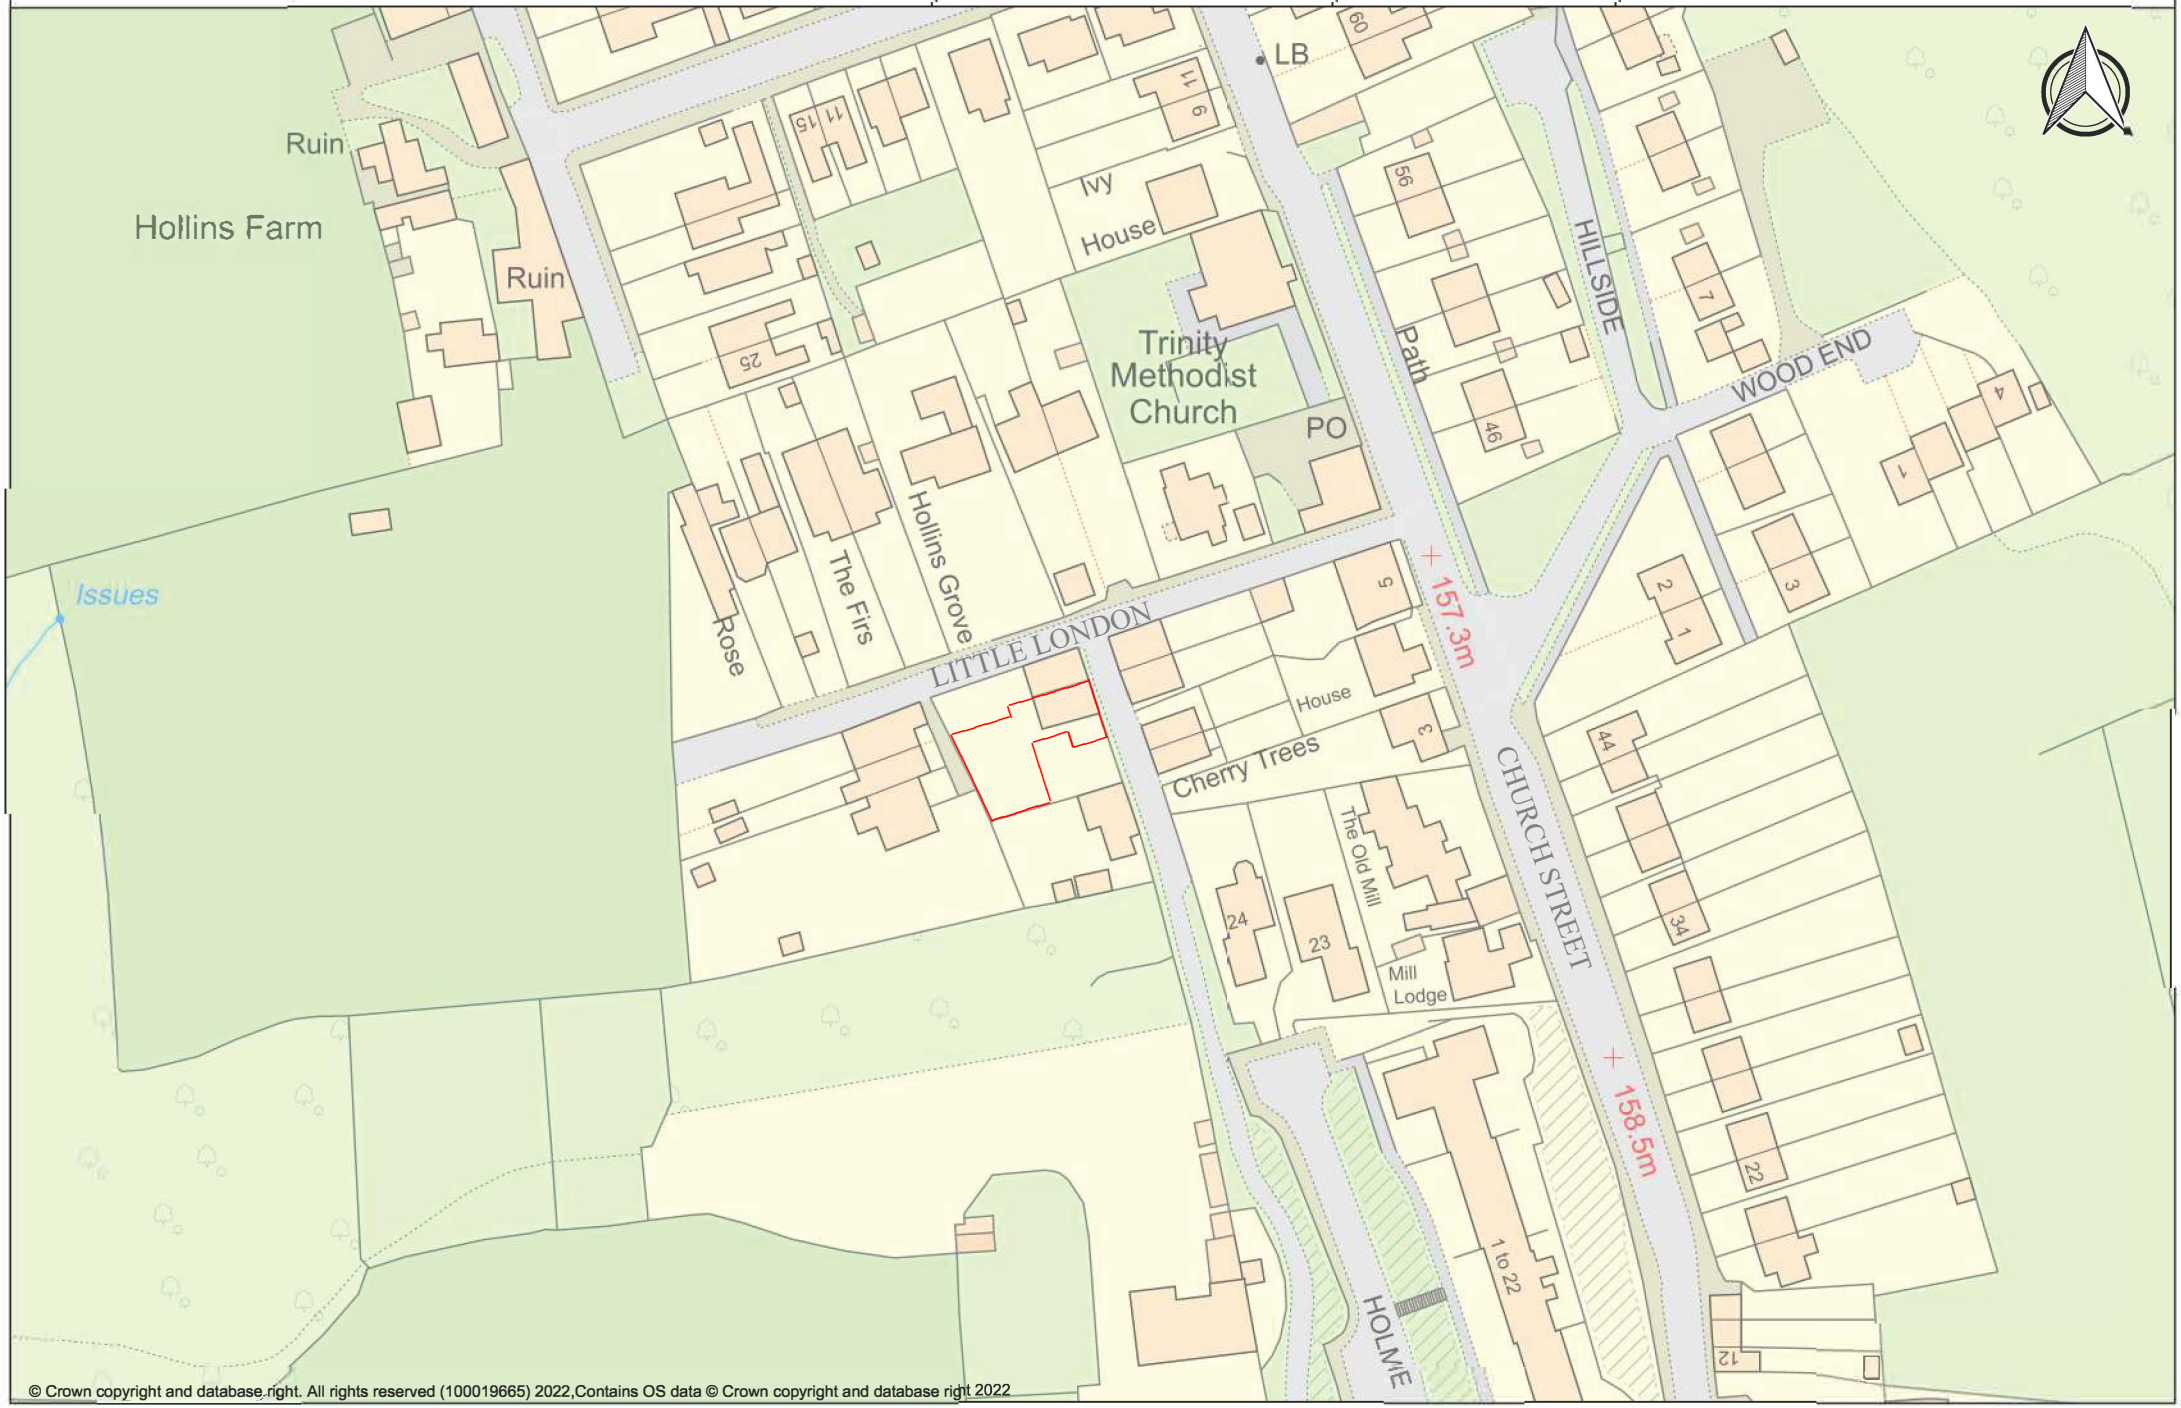

© Crown copyright and database right. All rights reserved (100019665) 2022,Contains OS data © Crown copyright and database right 2022