


North Elevation (Left hand side) | West Elevation (Front) | South Elevation (Right hand side)

Existing Elevation

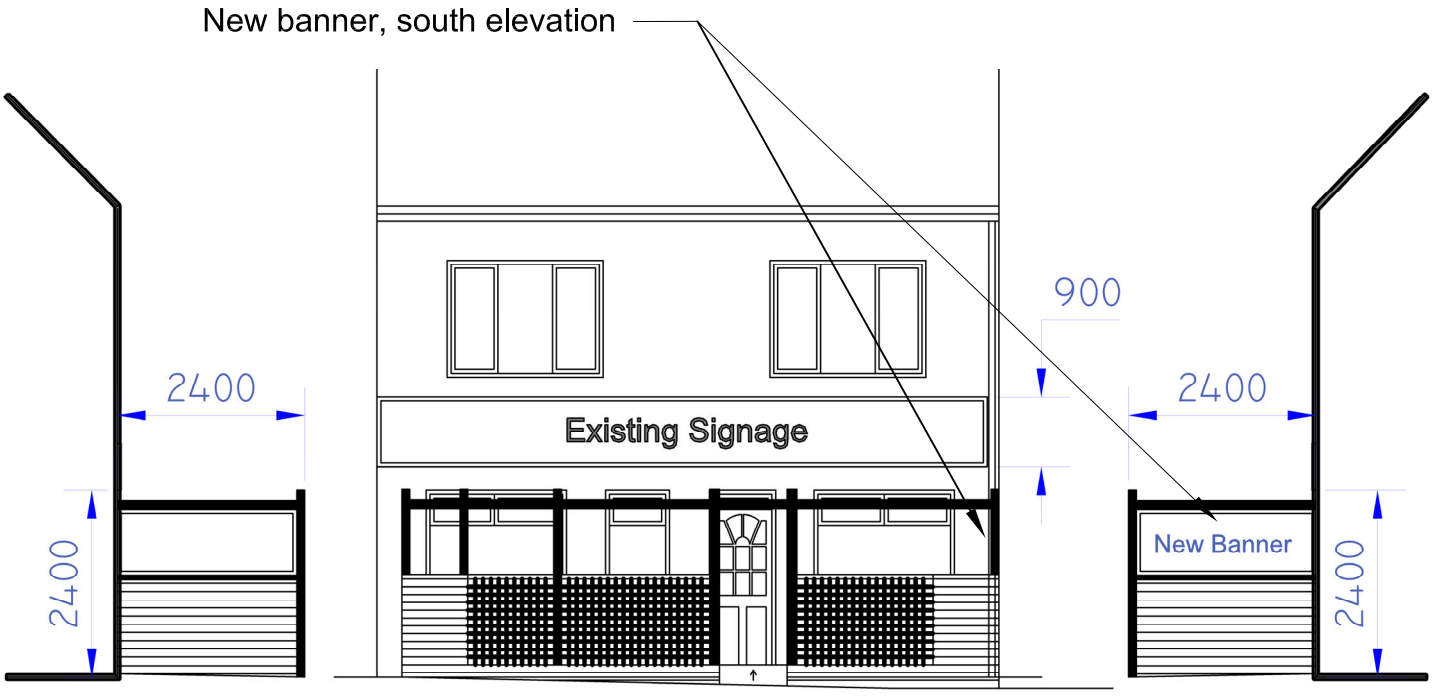

North Elevation (Left hand side) | West Elevation (Front) | South Elevation (Right hand side)

Proposed Elevations

Project : LUX Beauty and Tanning LTD

Customer : Mr Luckett

Drawing Title : Proposed Elevation

Drawing No. 07

Date : 04.07.22

Drawn : M Smithurst

Scale : 1:100

Revision -

It is the contractors sole responsibility to ensure that all design detailing shown above comply with the relevant requirements from the Building Regulations, British Standards and Codes of Practice. It is the contractors sole responsibility to check that all specifications and quantities are correct prior to placement of order and any commencement of works onsite - all inaccuracies must be reported immediately to Forterra. Do not scale from this drawing.