LOCATION MAP SCALE 1:1250@a4

Hunters Lodge 26 Laund Avenue Belper Derbyshire DE56 1FL

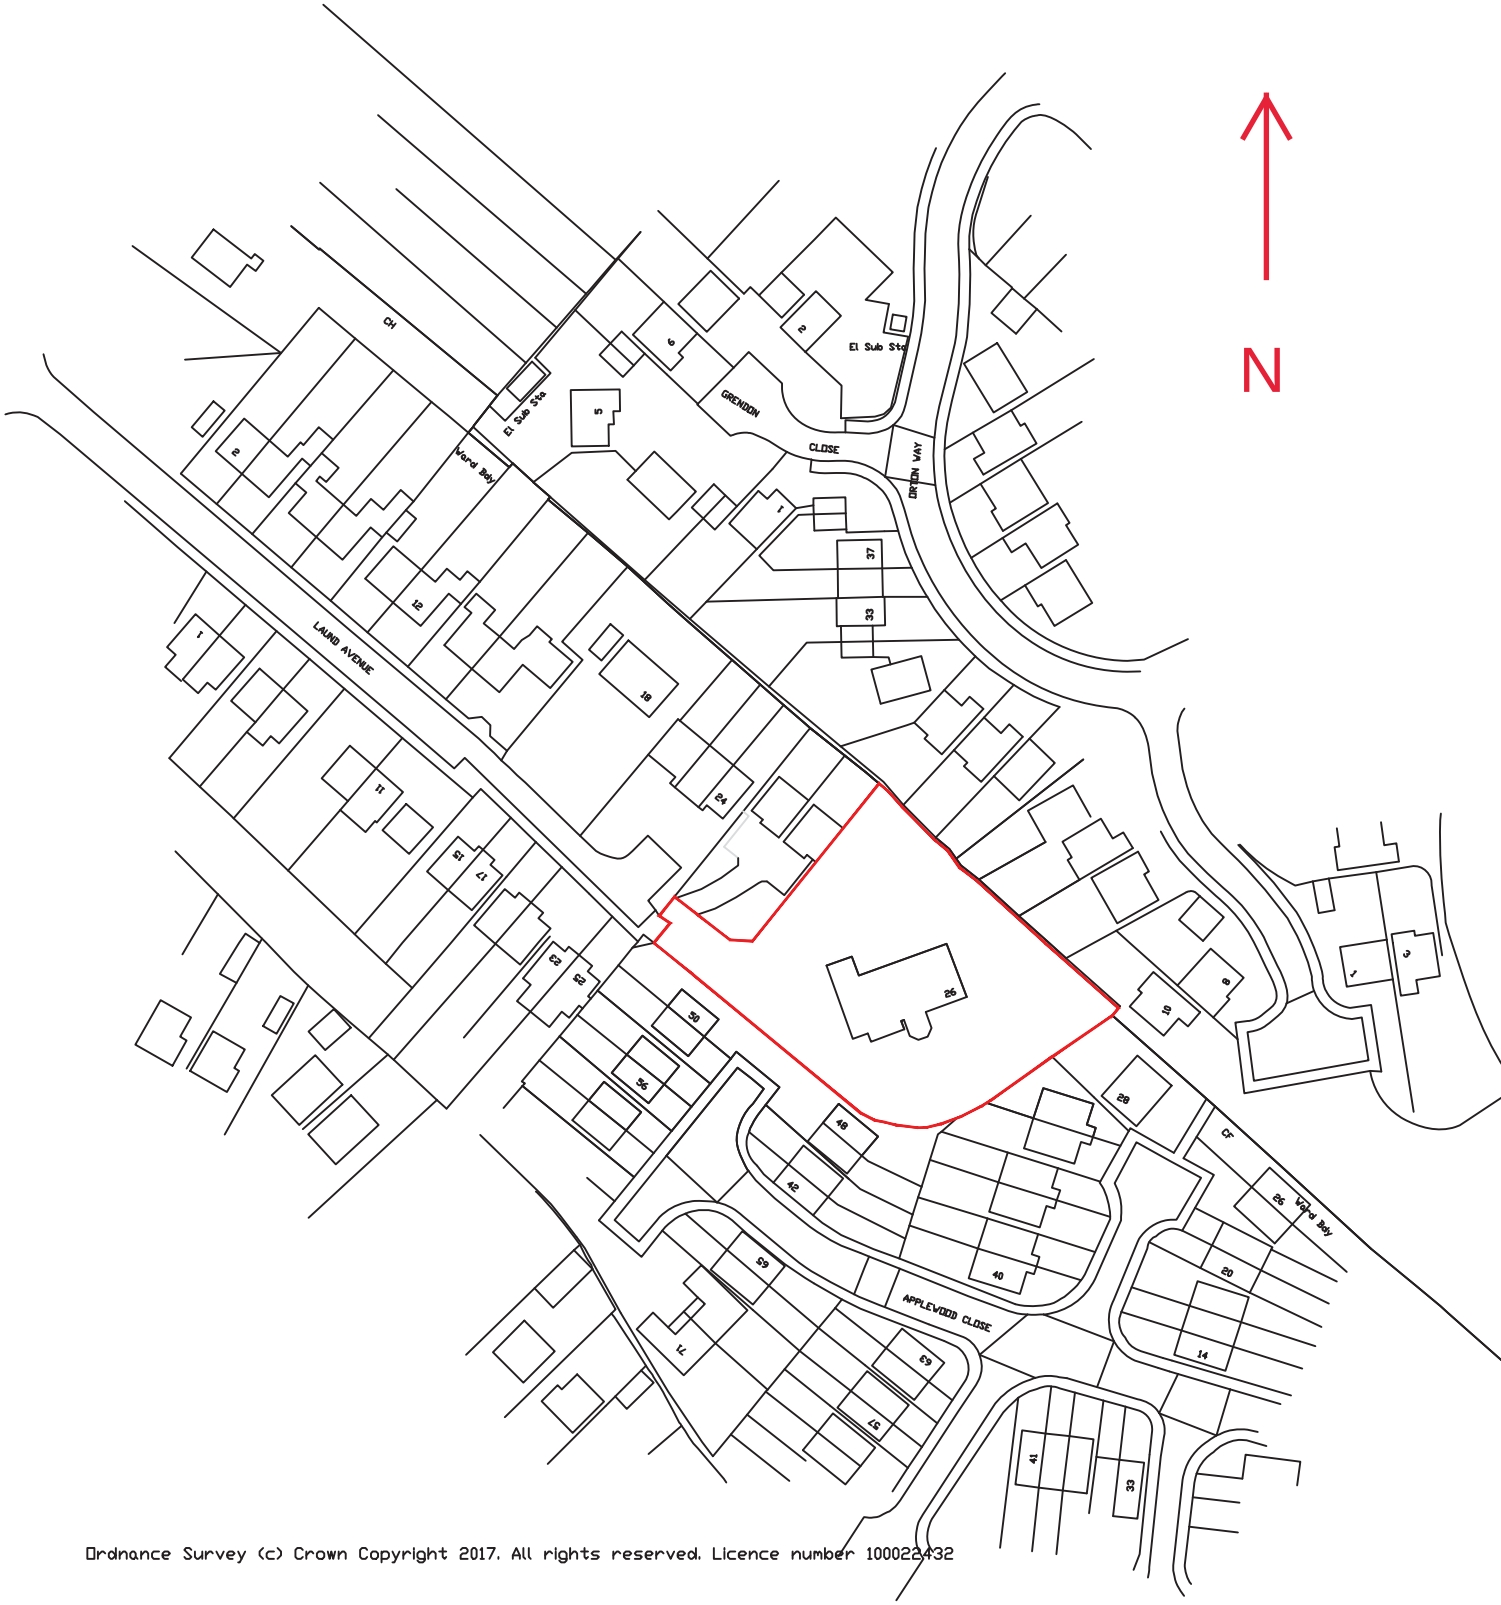

Ordnance Survey (c) Crown Copyright 2017. All rights reserved. Licence number 100022432

0 10 50 100 125

Metres at scale 1:1250