BLOCK PLAN SCALE 1:500@a4 Hunters Lodge 26 Laund Avenue Belper Derbyshire DE56 1FL

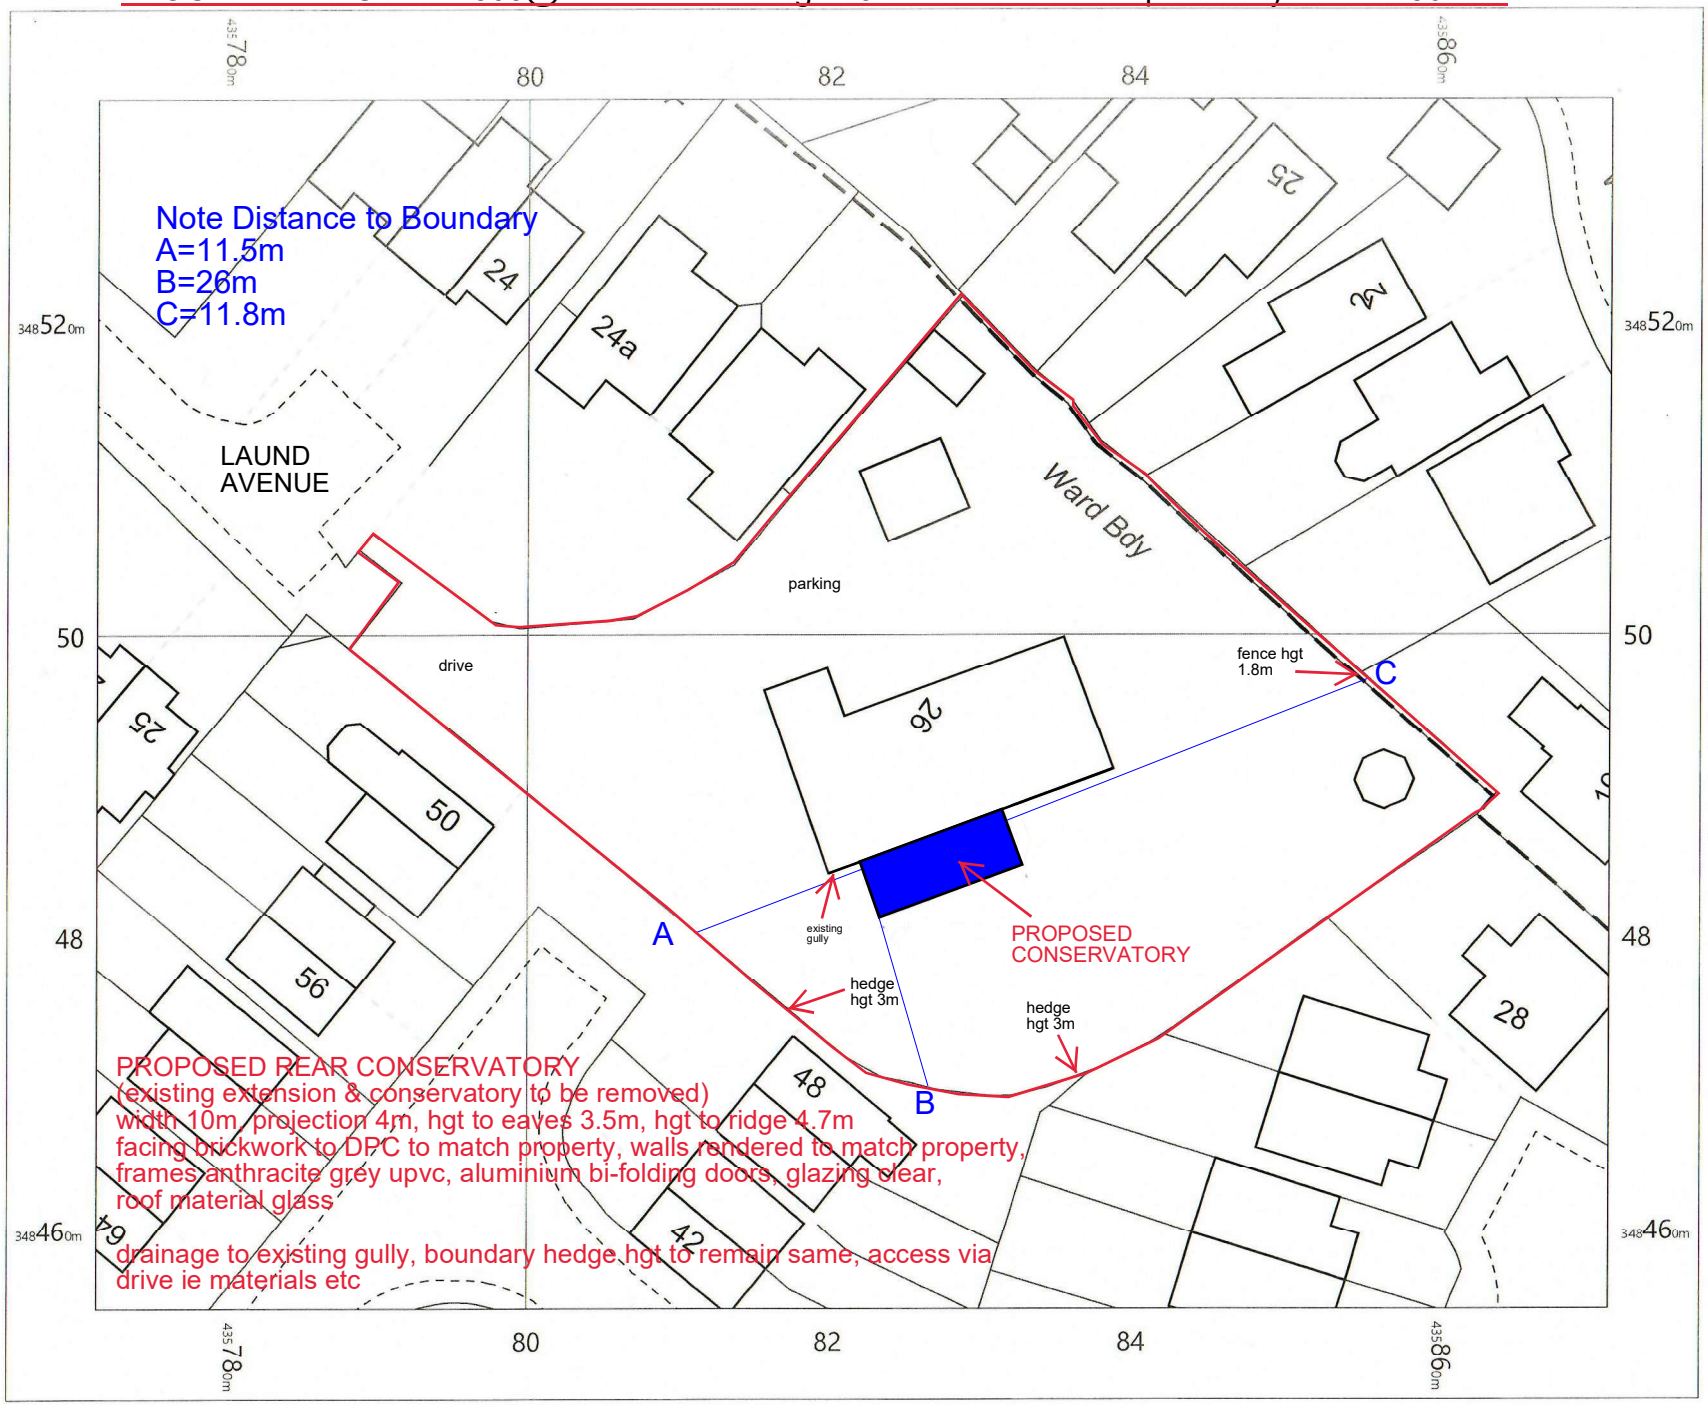

Stormclad
The Home of Improvements

N

OS MasterMap 1250/2500/10000
scale
Monday, June 27, 2022, ID:
CM-01046548
www.centremapslive.co.uk

1:500 scale print at A4, Centre:
435822 E, 348495 N

©Crown Copyright Ordnance Survey. Licence no. AC0000849896

Ordnance Survey Licensed Data

CENTRE MAPS LIVE.
FOR A BETTER POINT OF VIEW