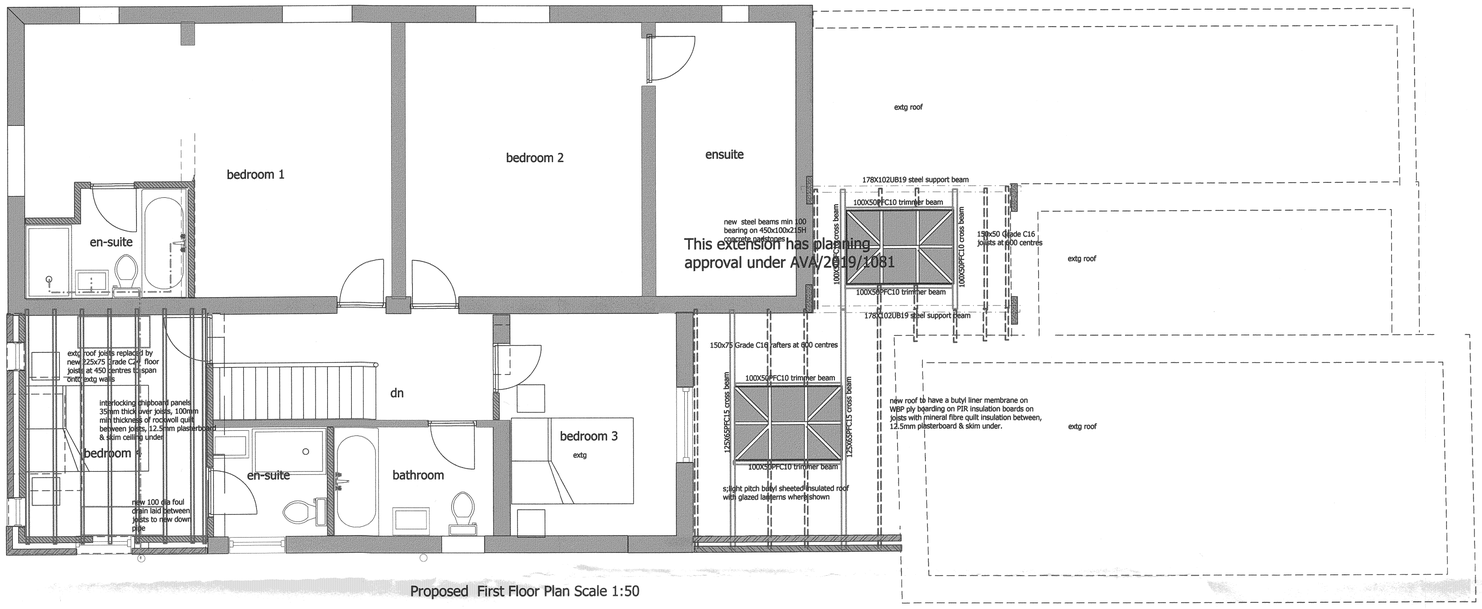

Proposed First Floor Plan Scale 1:50



Proposed Garden Elevation Scale 1:100

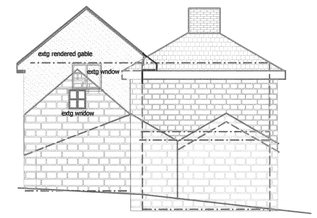

Proposed Rear elevation Scale 1:100



Proposd Entrance elevation Scale 1:100



Proposed Front Elevation to Lane Scale 1:100

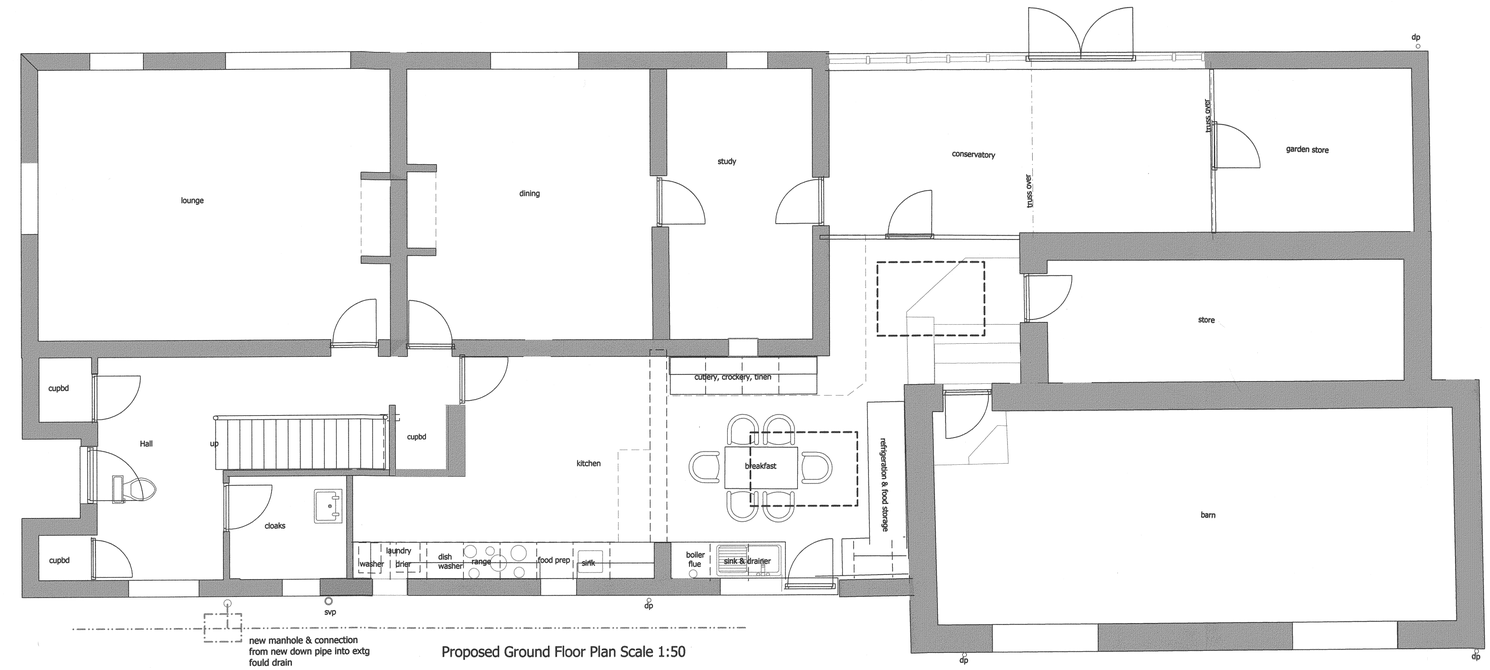

Proposed Ground Floor Plan Scale 1:50

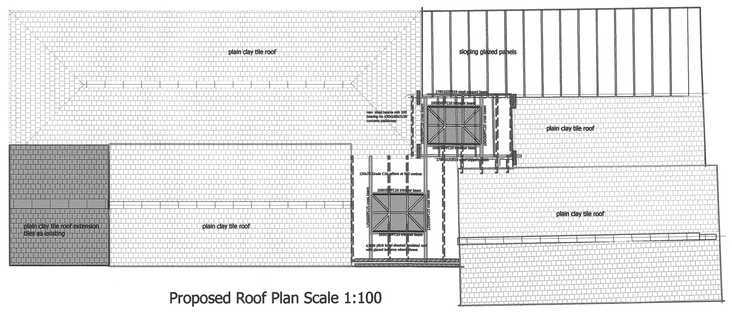

Proposed Roof Plan Scale 1:100

Any new stonework iis io be built with stone to match existing. New rendered walls to be colour consistent with existing walls.
New windows to be painted hardwood in style to match existing.

Rev	Date	Description	By

© Design Copyright of the Engineer

Robert Morton, Consulting Engineer
P O Box 5631 Matlock Derbyshire DE4 4ZF
Telephone 01629 826 540 Fax
E-mail rmconsultant@lineone.net
Practice established in 1978

CLIENT: Mr & Mrs B Fearn

PROJECT: Alterations to Existing House
Ithersay Cottage Idridgehay

DRAWING: Cottage plans & elevations Proposals

Date	By	Scales	Ref	Rev
Jan 22	Rm	1:100,1:50, (A1)	921/5069.4	