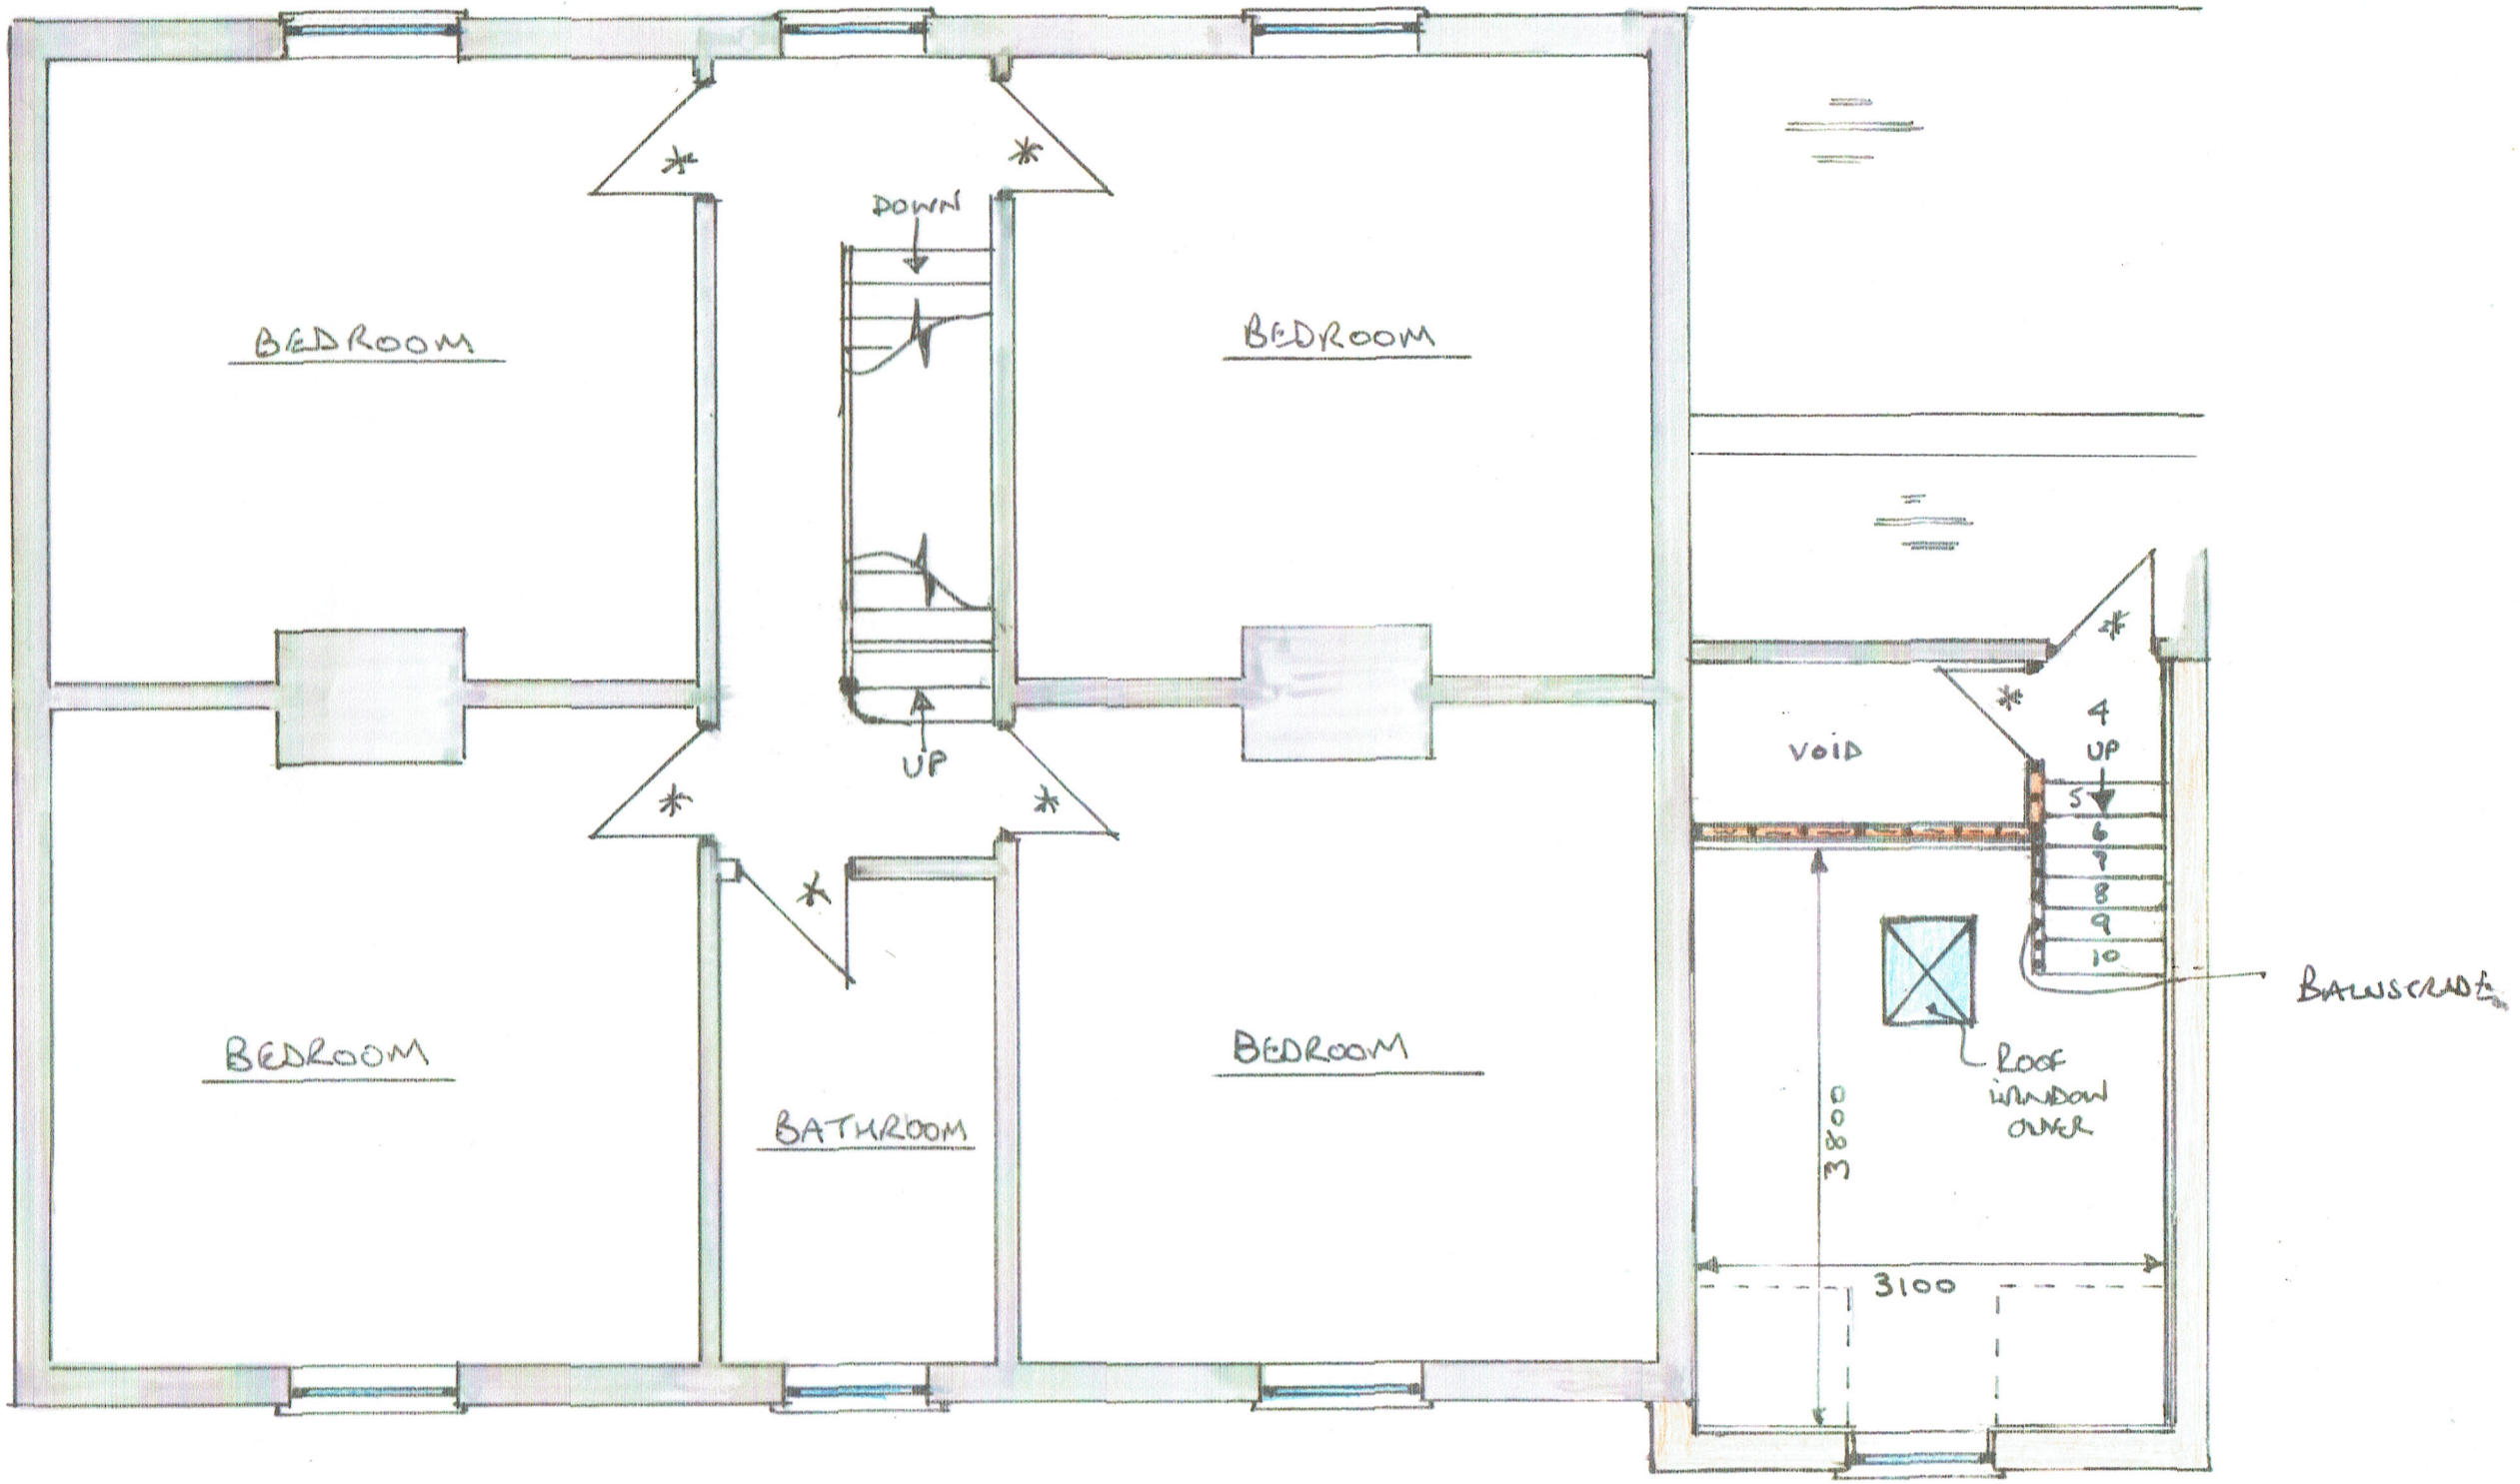

PROPOSED FIRST FLOOR PLAN	FIRST FLOOR SIDE EXTENSION & LOFT CONVERSION		AMELIA HORNE
11 MILFORD ROAD DUFFIELD	SCALE 1:50	DATE JUNE 2022	DRG REF: HBD-22-235-05

Hewings Building Design