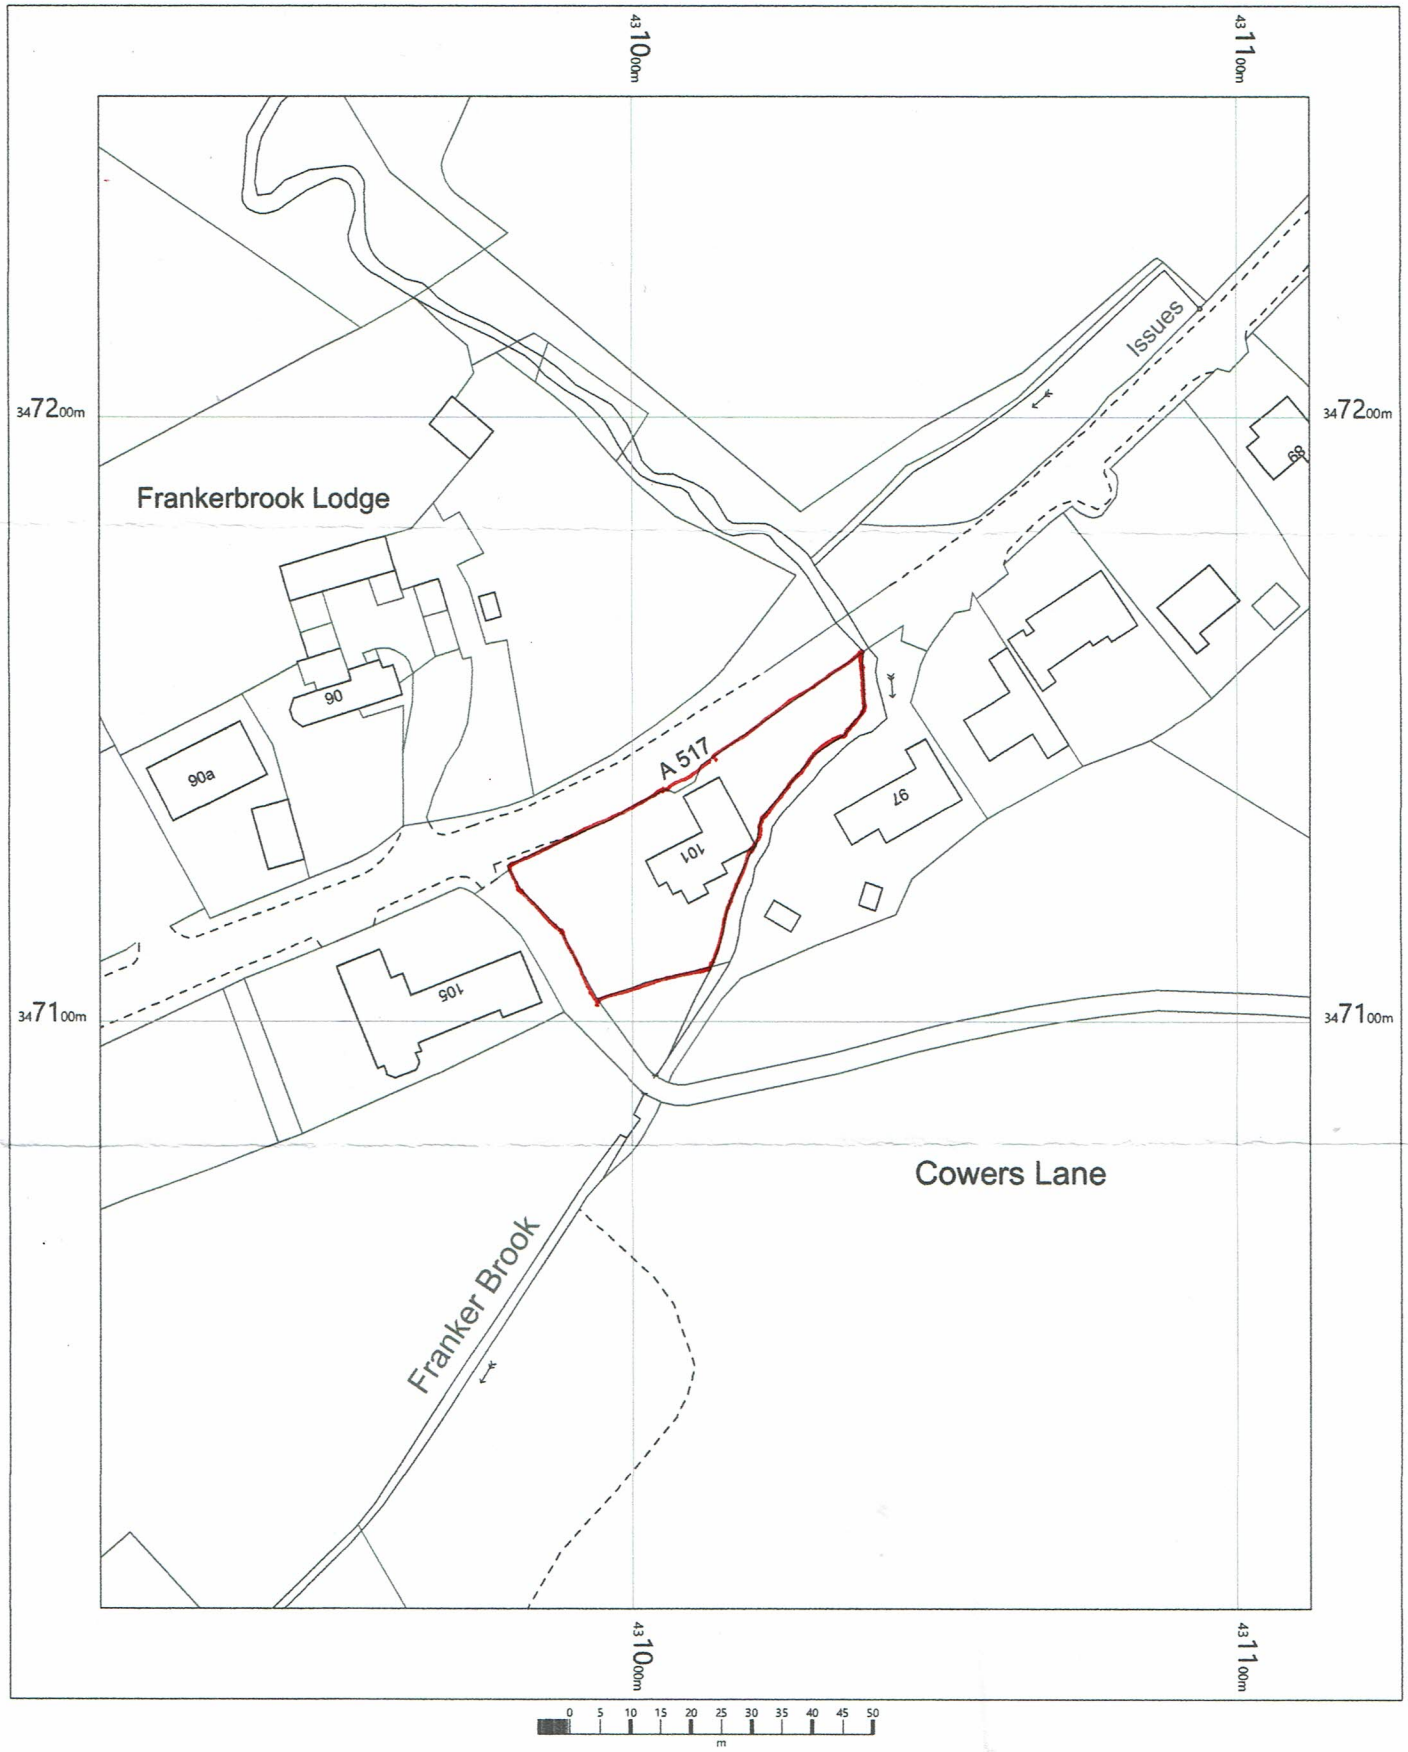

101 Ashbourne Road
Cowers Lane
Belper
DE56 2LF

OS MasterMap 1250/2500/10000 scale
Wednesday, July 6, 2022, ID: JEW-01048549
maps.johnewright.com

1:1250 scale print at A4, Centre: 431012 E, 347128 N

©Crown Copyright Ordnance Survey. Licence no. AC0000805567

N

johnewright
maps@johnewright.com
tel: 0115 950 6633