MUGGINTON LANE END
TO HULLAND WARD, TURNDITCH, ASHBOURNE

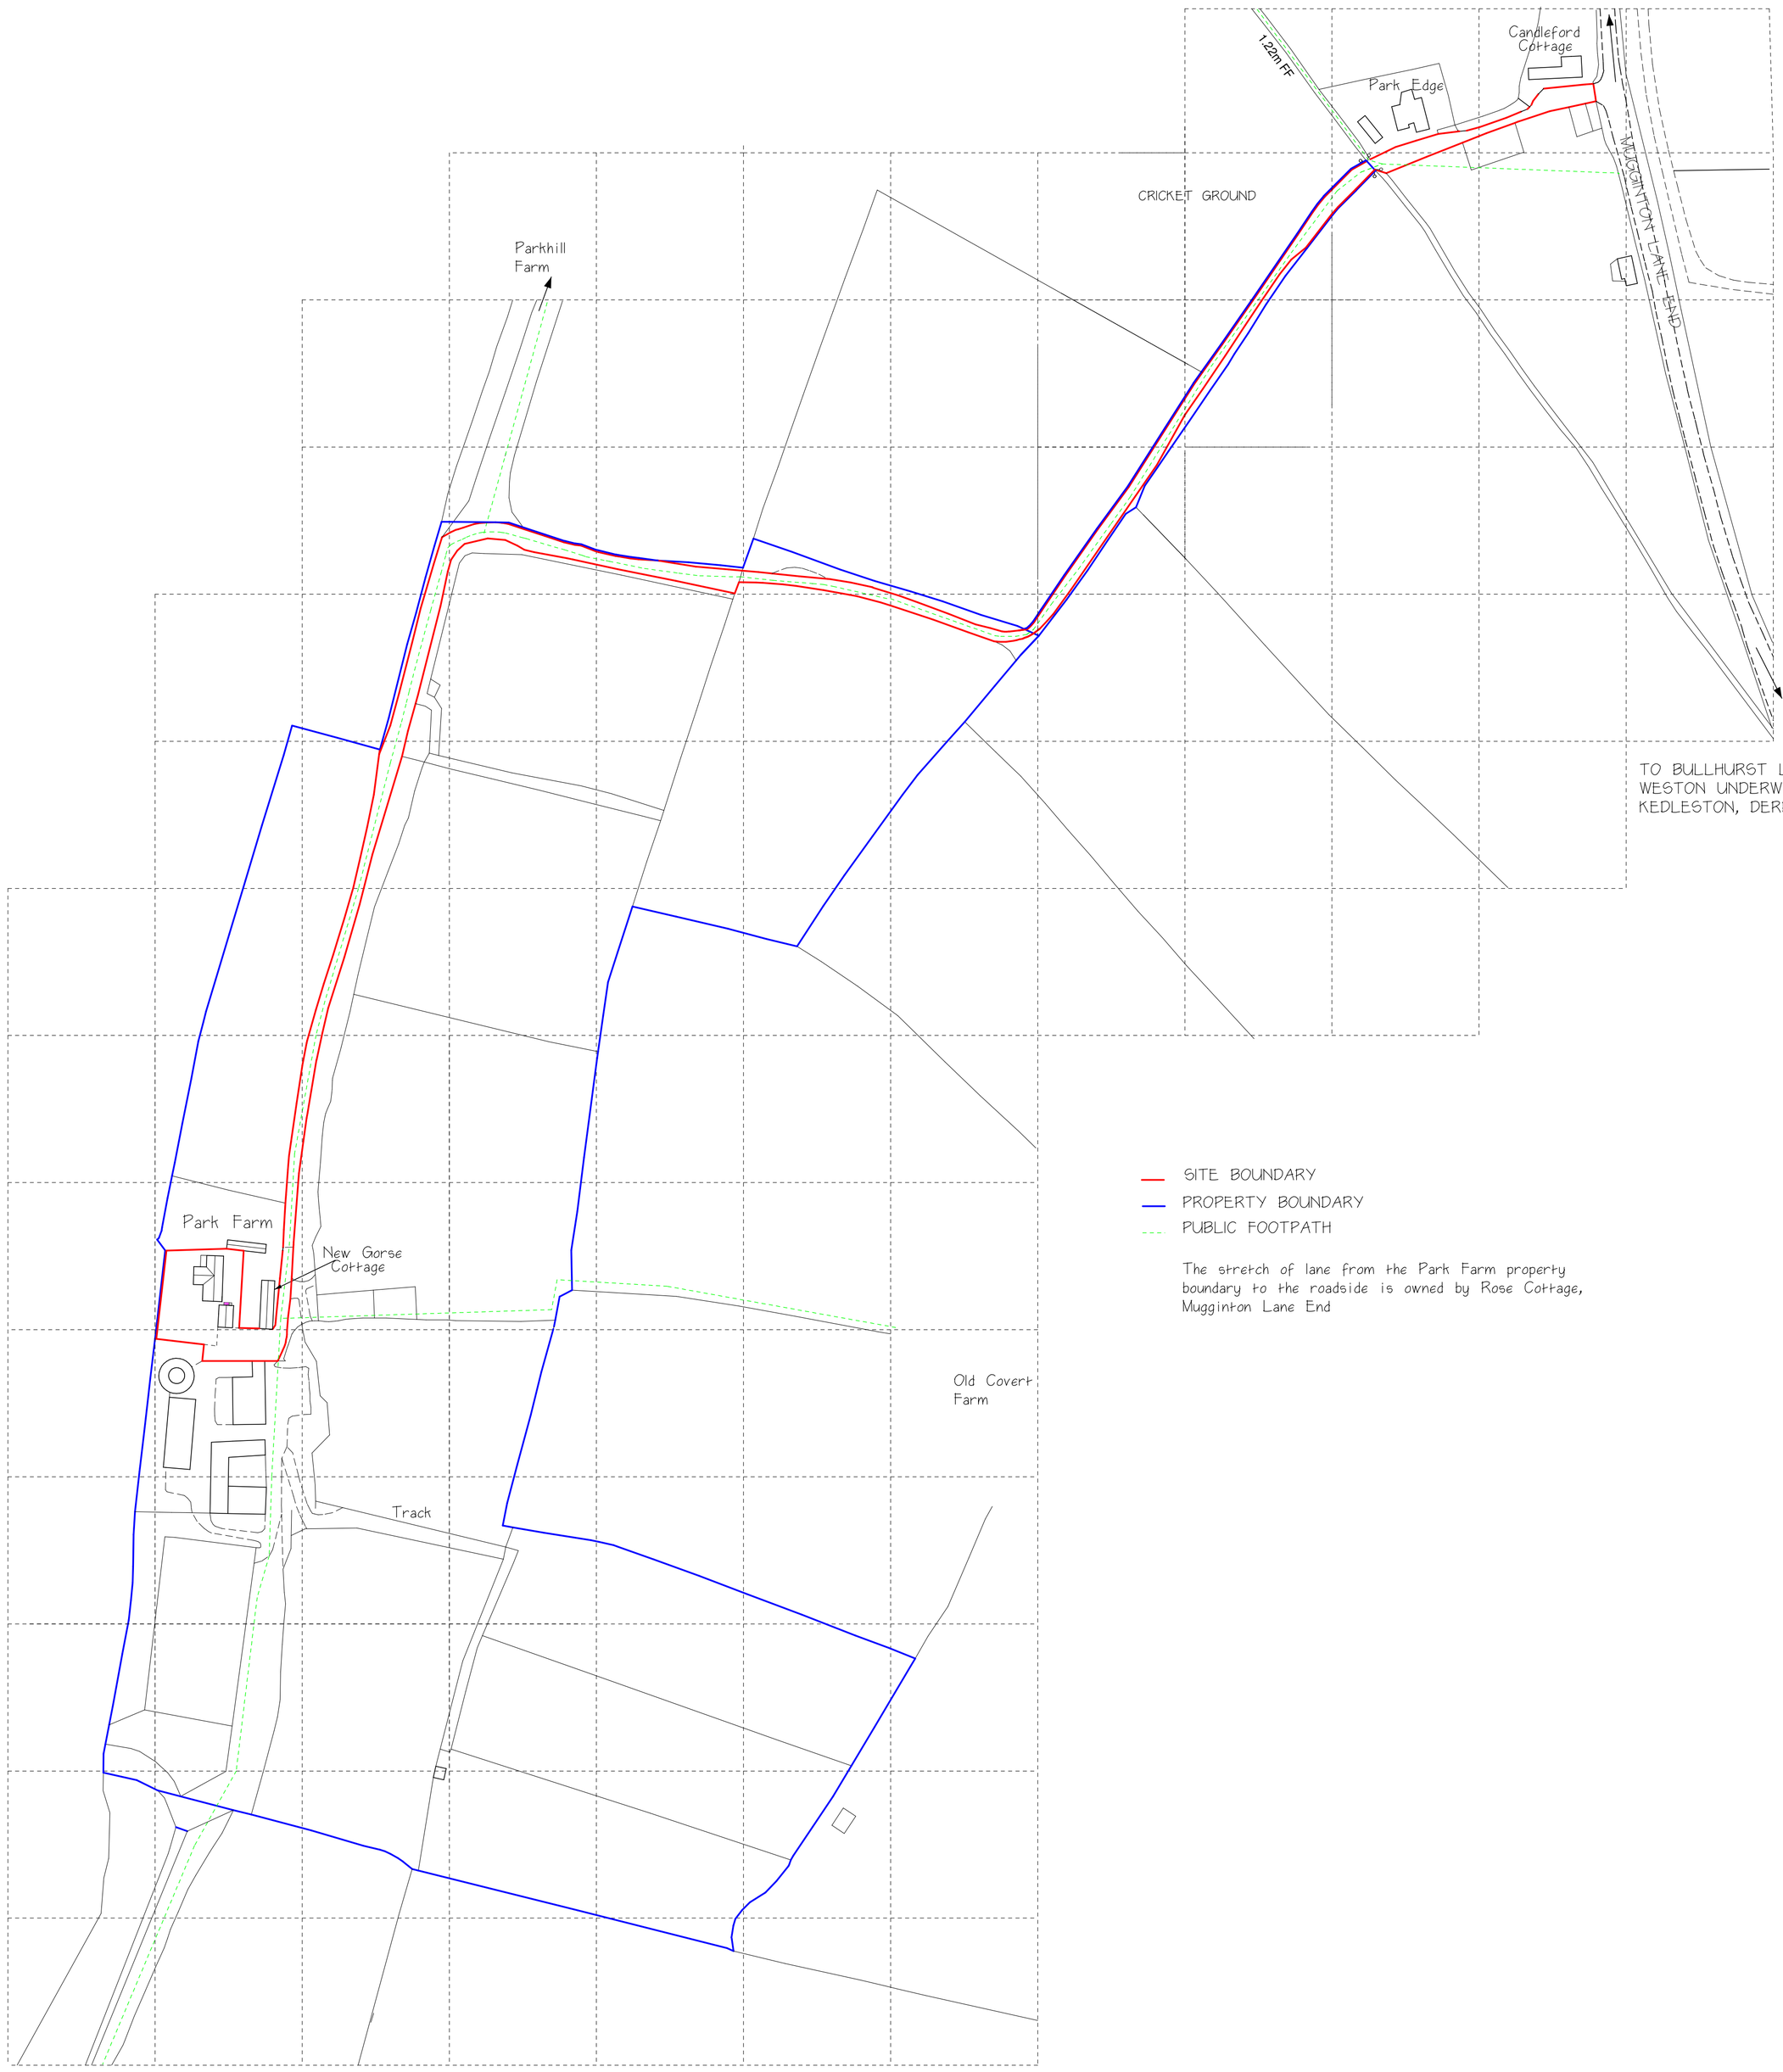

SITE BOUNDARY
PROPERTY BOUNDARY
PUBLIC FOOTPATH

The stretch of lane from the Park Farm property boundary to the roadside is owned by Rose Cottage, Mugginton Lane End

Ordnance Survey (c) Crown Copyright 2022. All rights reserved. Licence number 100022432

N

SCALE 1:1250
0 50m

ALL DIMENSIONS TO BE CHECKED ON SITE BEFORE FABRICATION : CONTRACTORS DO NOT SCALE

REVISIONS

asap ARCHITECTS
1 Cackle Hill Cottages, Snelston,
Ashbourne, Derbyshire DE6 2DL
T: 01335 340890 E: info@asap-architects.com W: www.asap-architects.com
Local office covering Ashbourne and Derby

asap ARCHITECTS
Ashbourne 01335 340 890

PROJECT PARK FARM, MUGGINTON LANE END, DE6 4PP
DRAWING SITE LOCATION PLAN
SCALE @ PAPER SIZE 1:1250@A1 NAME SC DATE MAY 2022

DRAWING NUMBER / REVISION
J15-02B

© COPYRIGHT