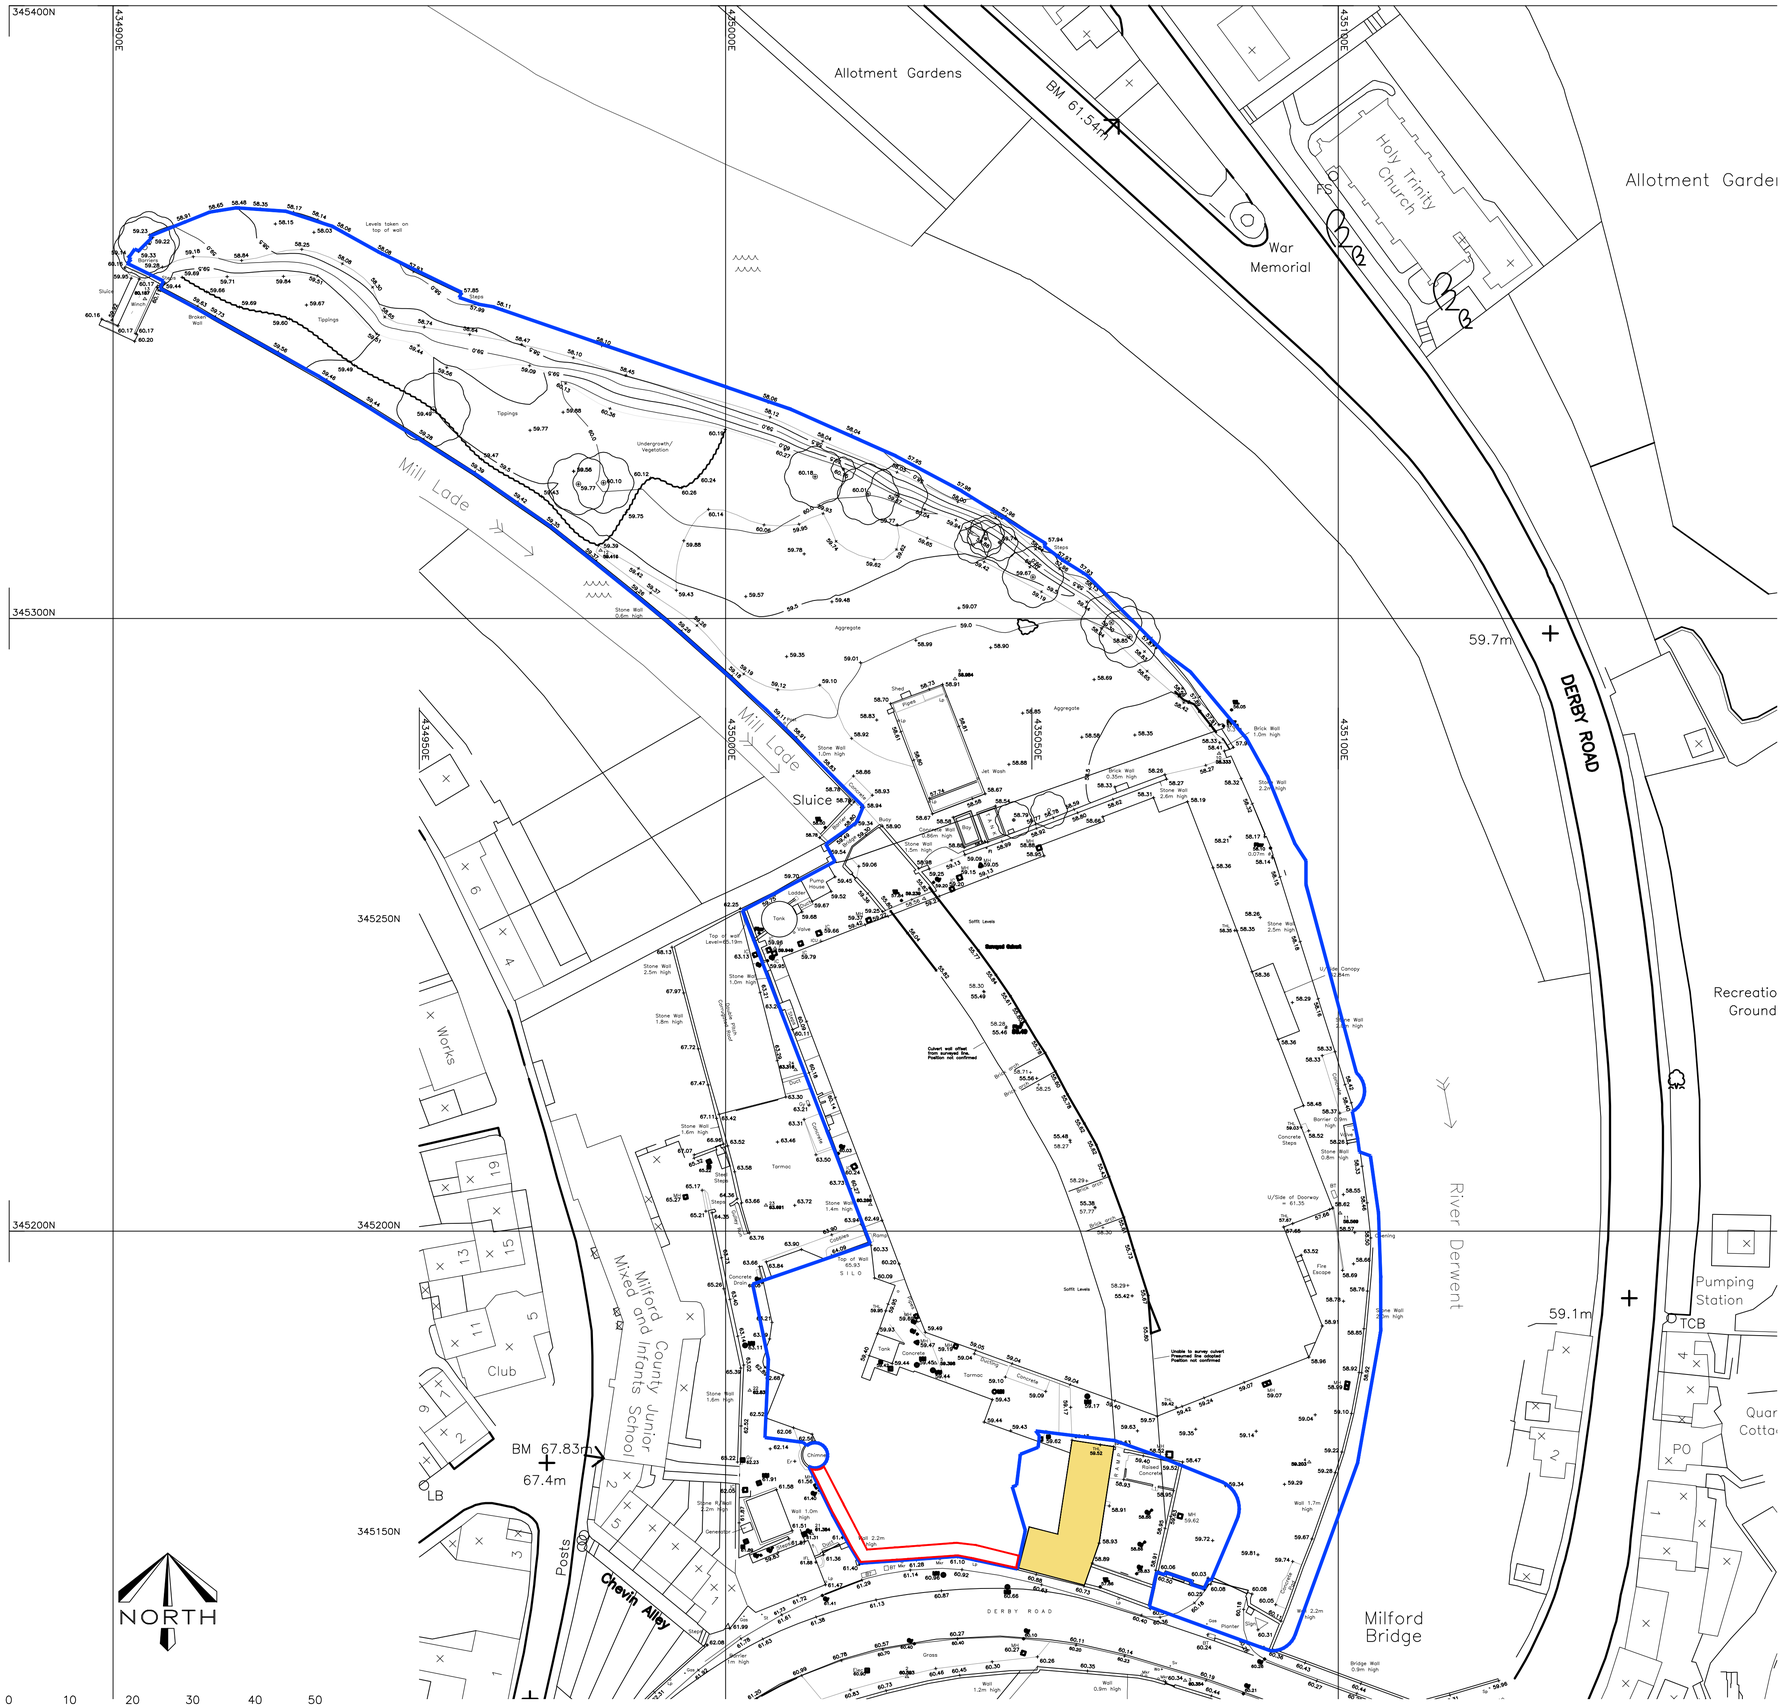
345400N
345300N
345250N
345200N
345150N
434900E
435000E
435100E
434950E
435050E
Allotment Gardens
BM 61.54m
War Memorial
Holy Trinity Church
PS
Allotment Garden
59.7m
DERBY ROAD
Mill Lade
Sluice
Tipplings
Undergrowth/ Vegetation
Stone Wall 0.6m high
Aggregate
Shed
Jet Wash
Brick Wall 1.0m high
Stone Wall 1.0m high
Stone Wall 2.0m high
Stone Wall 2.5m high
Stone Wall 1.8m high
Stone Wall 1.6m high
Stone Wall 1.4m high
Stone Wall 0.8m high
Brick Wall 0.35m high
Brick Wall 2.6m high
Stone Wall 2.5m high
Brick Wall 1.0m high
Stone Wall 2.0m high
Stone Wall 2.5m high
Stone Wall 2.0m high
Pump House
Ladder
Tank
Valve
Top of wall Level=65.19m
Culvert
Culvert wall offset from surveyed line. Position not confirmed
Unable to survey culvert Presumed line adopted Position not confirmed
Soffit Levels
Tarmac
Concrete
Steps
Barrier 1m high
Barrier 0.9m high
Concrete Steps
Fire Escape
Canopy
Gate
Pioneer
Sign
Wall 1.7m high
Wall 2.2m high
Wall 1.2m high
Wall 0.9m high
Bridge Wall 0.8m high
Gas Valve
Elec Pole
Elec Box
Tel Box
Manhole
Chamber
Generator
Grass
Raised Concrete
Top of Wall 65.93 SILO
Concrete Drain
Pump House
Tank
Valve
Ramp
Steps
Steps
Steps